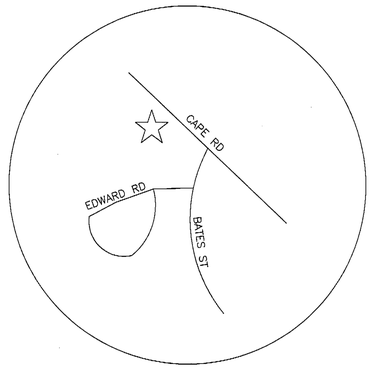

LOCUS MAP
N.T.S.

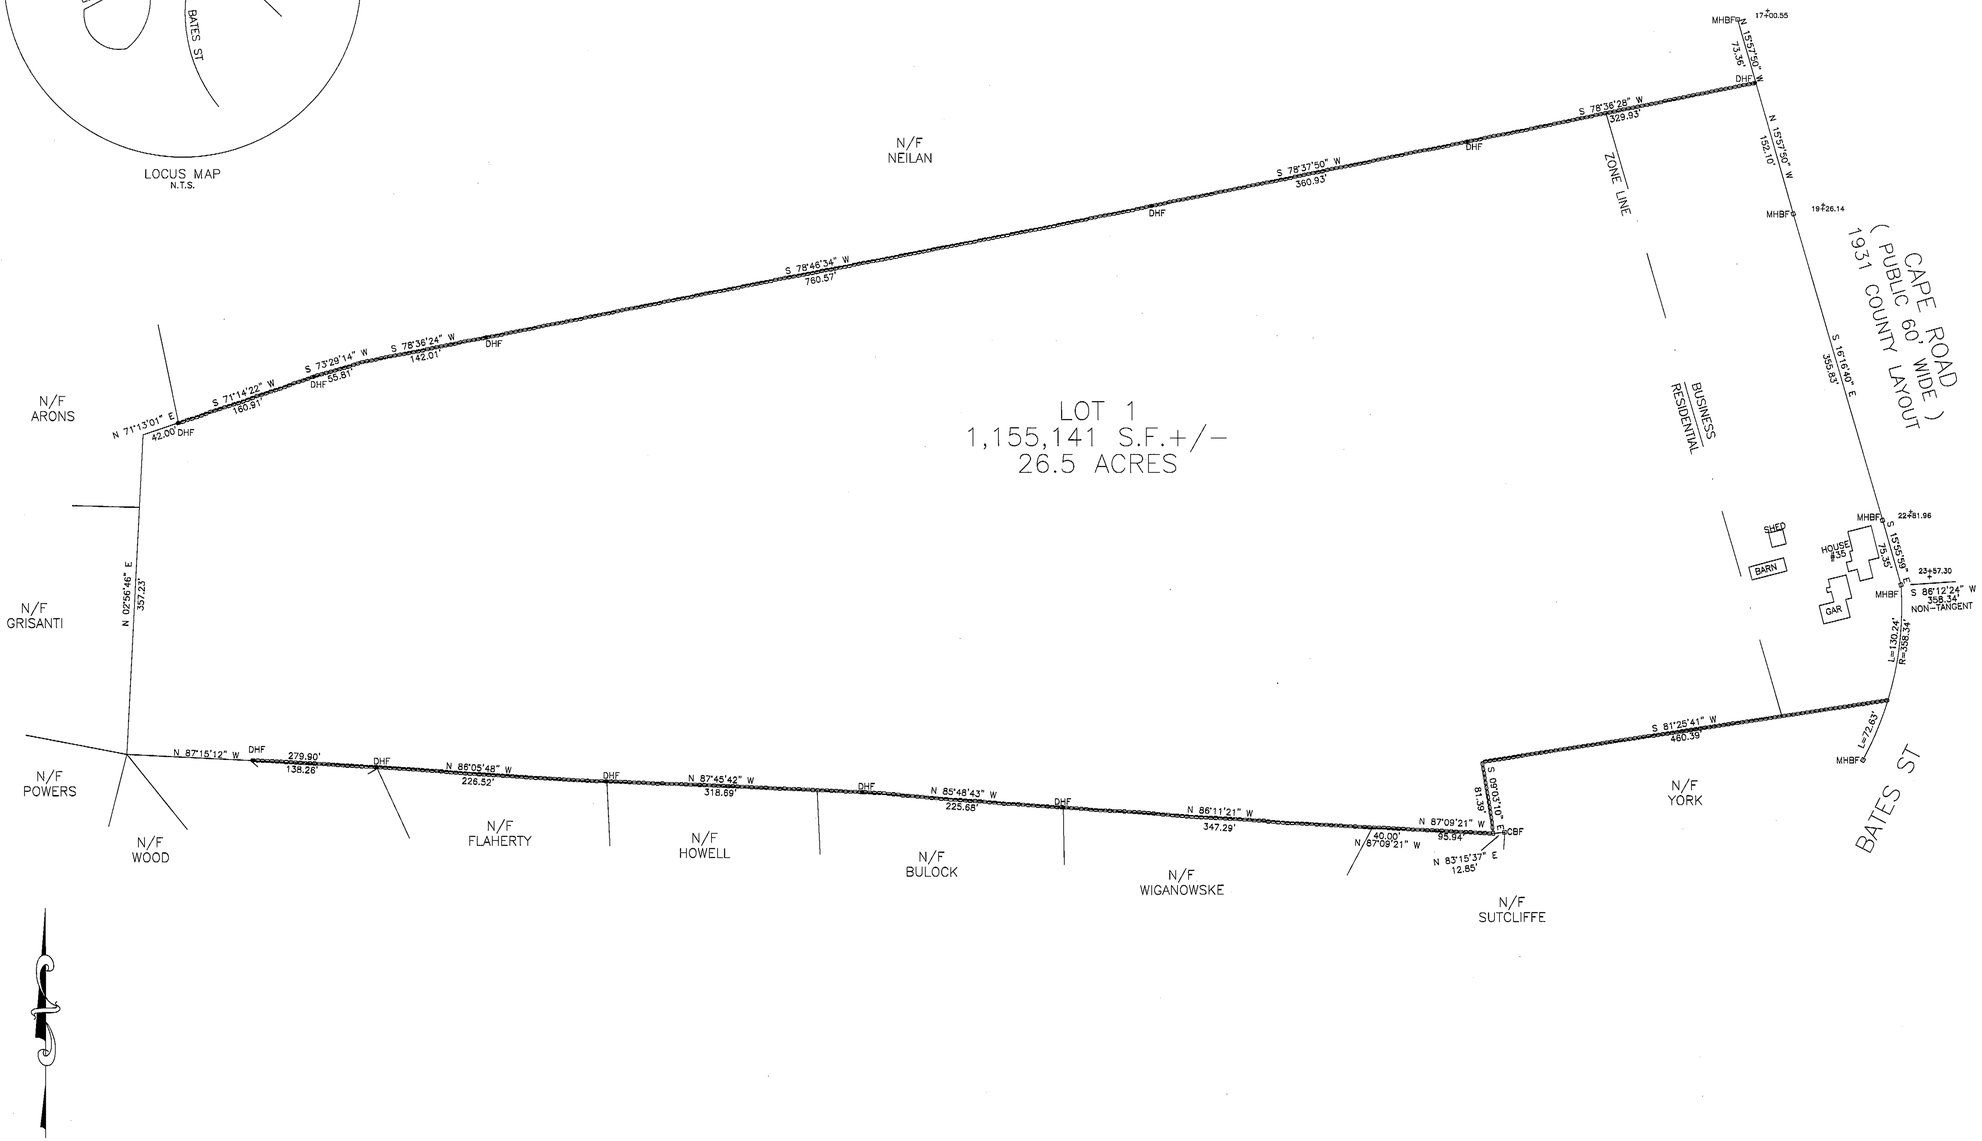

WORCESTER DISTRICT REGISTRY
OF DEEDS-WORCESTER, MA
PLAN BOOK 874 PLAN 20
Received 3/26/2009
11 h 53 m a M
Sheet 1 of 1
With Doc. #
in BOOK PAGE
Fee 75.00
ATTEST: Register

80 0 80 160 240
SCALE 1" = 80'

PLAN REFERENCE(S):
391/85,411/124,391/85,154/19

DEED REFERENCE(S):
2506/370

THIS PLAN SHOWS THE PROPERTY LINES THAT ARE THE LINES OF EXISTING OWNERSHIPS AND THE LINES OF STREETS AND WAYS SHOWN ARE THOSE OF PUBLIC OR PRIVATE STREETS OR WAYS ALREADY ESTABLISHED AND THAT NO NEW LINES FOR DIVISION OF OWNERSHIP OR FOR NEW WAYS ARE SHOWN.

COMMONWEALTH OF MASSACHUSETTS
DANIEL J. TIVNAN
NO. 40047
PROFESSIONAL LAND SURVEYOR
3-16-09

THIS PLAN HAS BEEN PREPARED IN CONFORMITY WITH THE RULES AND REGULATIONS OF THE REGISTERS OF DEEDS OF THE COMMONWEALTH OF MASSACHUSETTS.

hs&t group, inc
PROFESSIONAL CIVIL ENGINEERS & LAND SURVEYORS
75 HAMMOND STREET – 2ND FLOOR
WORCESTER, MASSACHUSETTS 01610-1723
PHONE: 508-757-4944 EMAIL: INFO@HSTGROUP.NET
FAX: 508-752-8895 WWW.HSTGROUP.NET

PLAN OF LAND
35 CAPE ROAD MENDON MA

APPLICANT(S)/OWNER(S):
MYLA THAYER

DATE:	03-16-09	COMP'D:	DJT	FIELD:	PS
SCALE:	1"=80'	CAD:	DJT	FLD. BK:	620-58
ZONE:	RES/BUS	REV'D:	HH		CAPE35PL.DWG

JOB NUMBER: 4328
DWG NUMBER: 4122
SHEET NUMBER 1 OF 1