For Registry Use Only

I CERTIFY THAT I HAVE CONFORMED WITH THE RULES AND REGULATIONS OF THE REGISTERS OF DEEDS IN PREPARING THIS PLAN.

Albert Florentz

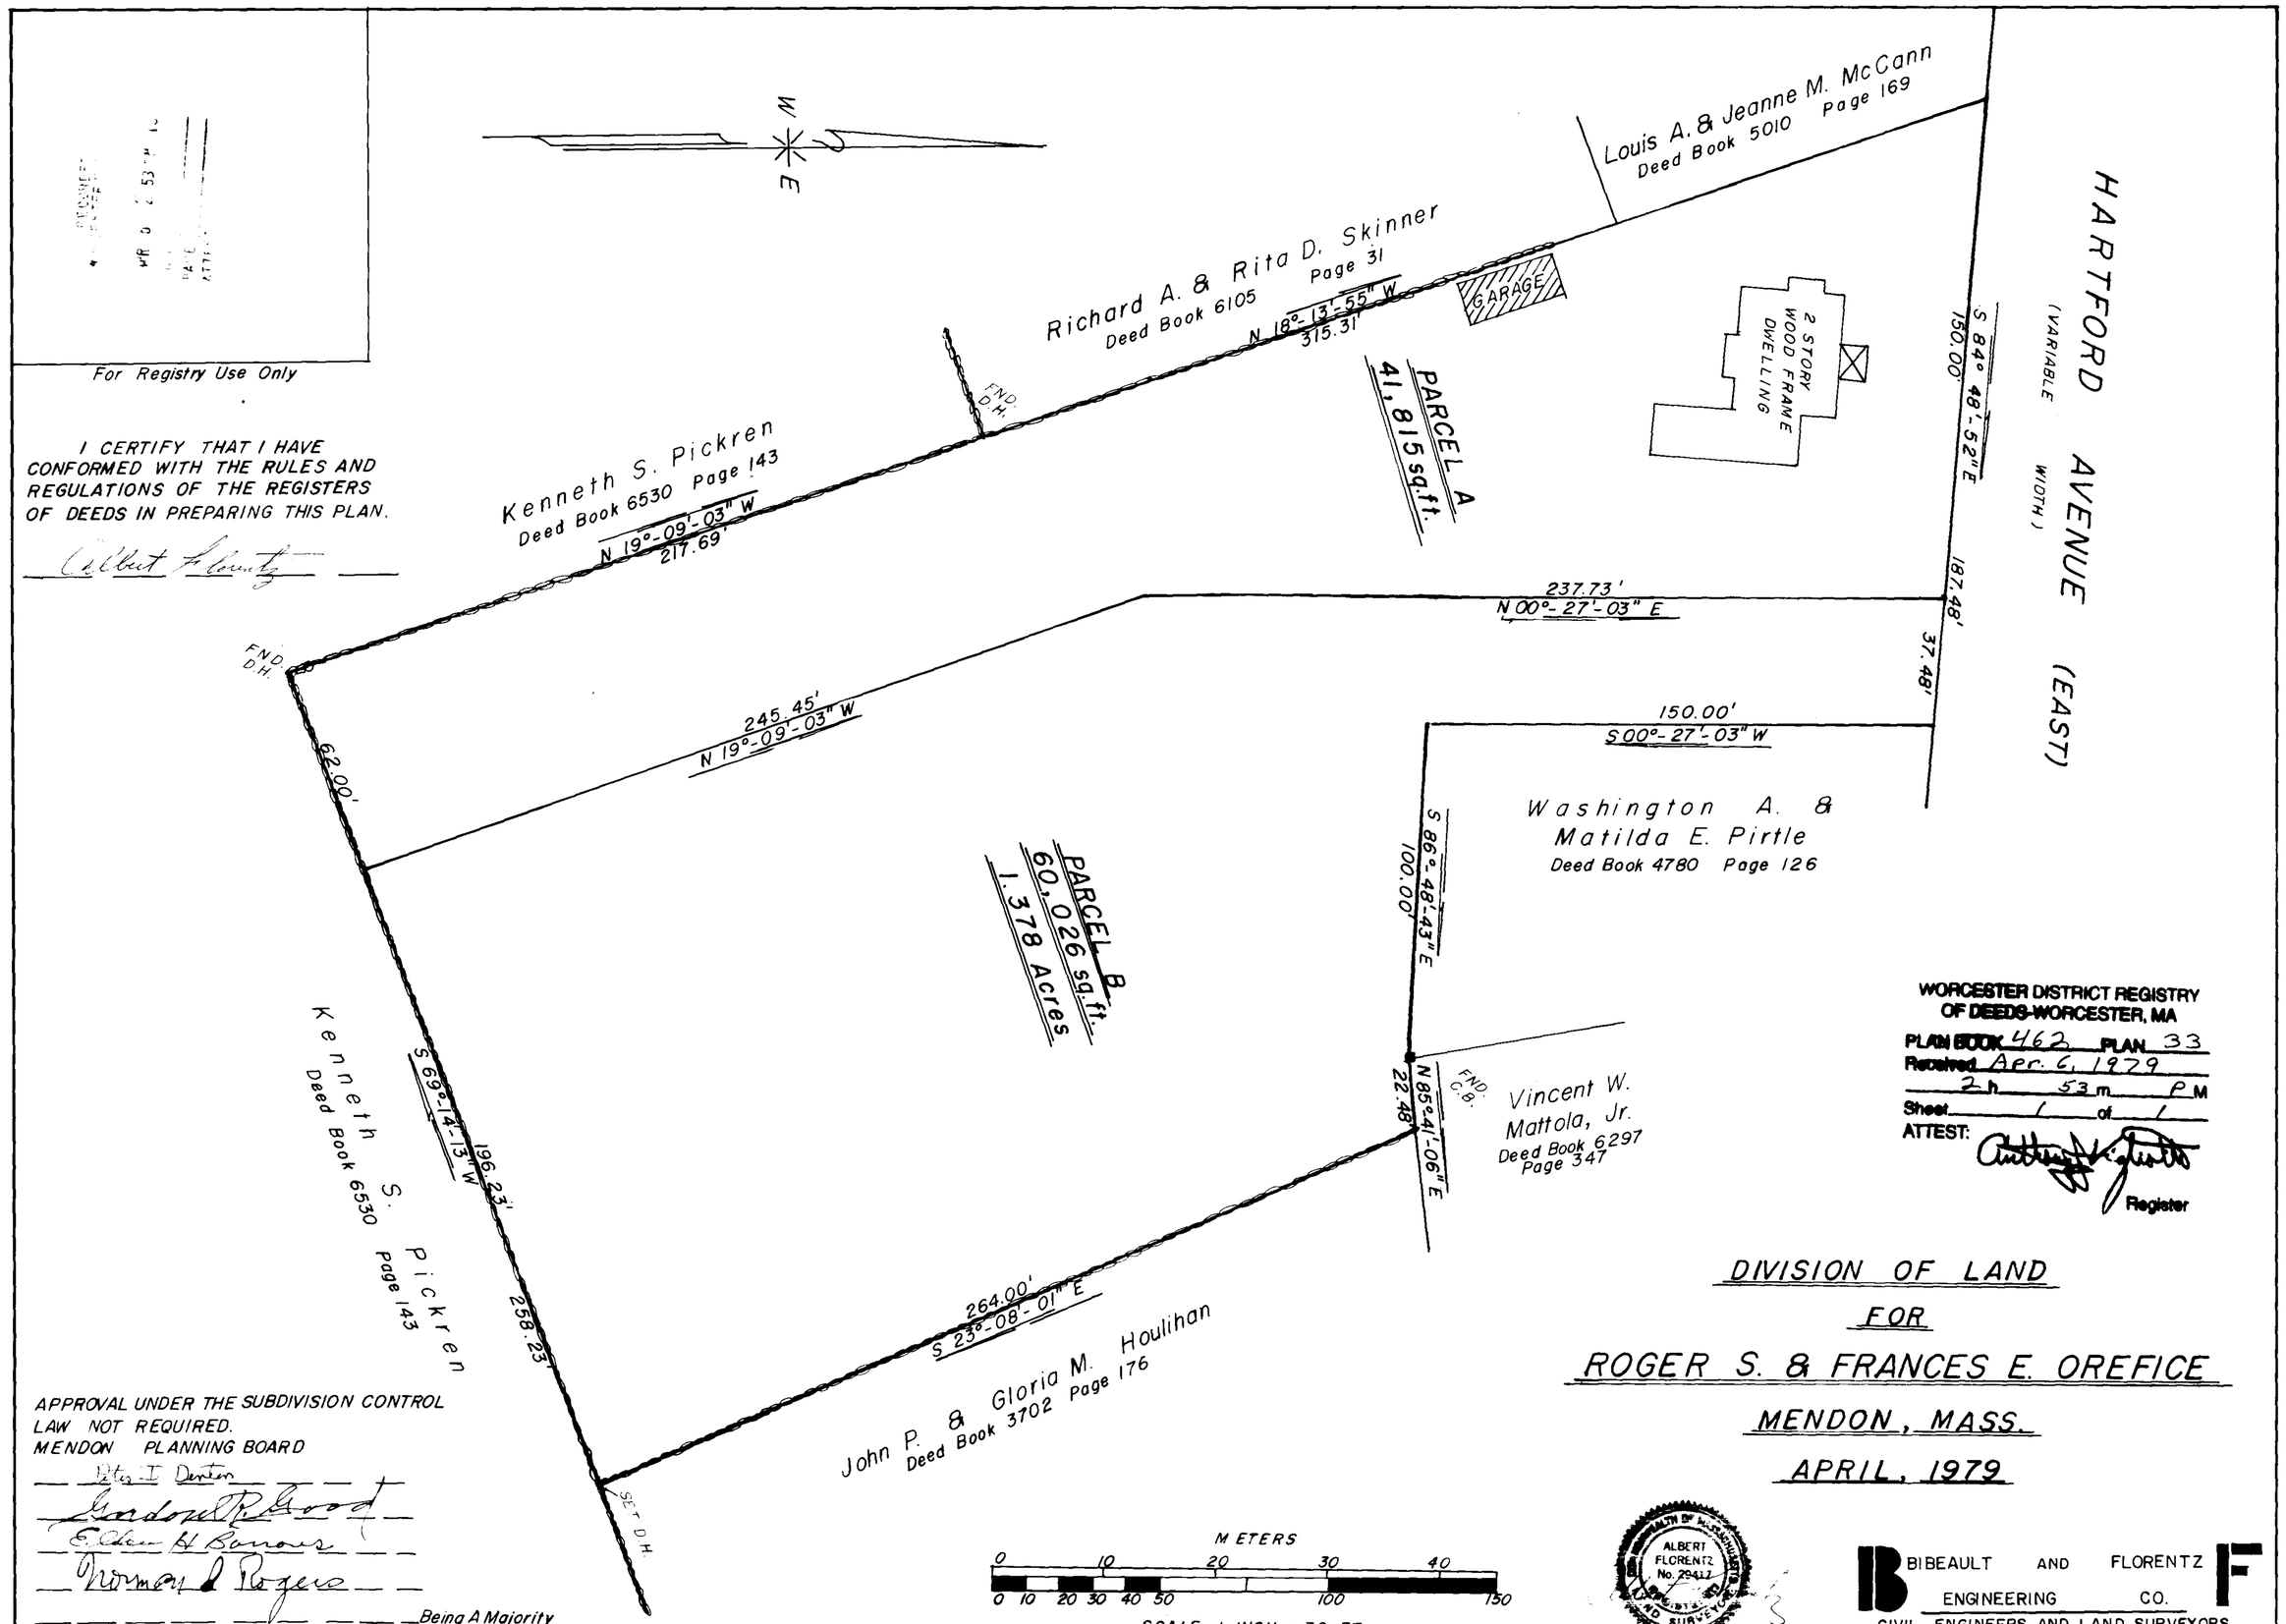

WORCESTER DISTRICT REGISTRY OF DEEDS-WORCESTER, MA
PLAN BOOK 462 PLAN 33
Received Apr. 6, 1979
2 h 53 m P M
Sheet 1 of 1
ATTEST:
Register

APPROVAL UNDER THE SUBDIVISION CONTROL LAW NOT REQUIRED.
MENDON PLANNING BOARD

Peter I. Denton
Gordon R. Ford
E. Alan H. Barnes
Norman L. Rogers
Being A Majority

Date 4/2/79

METERS
0 10 20 30 40
0 10 20 30 40 50 100 150
SCALE 1 INCH = 30 FT.
CONVERSION 1 FOOT = 0.3048 METERS

DIVISION OF LAND FOR ROGER S. & FRANCES E. OREFICE

MENDON, MASS.

APRIL, 1979

COMMONWEALTH OF MASSACHUSETTS ALBERT FLORENTZ No. 29412 REGISTERED LAND SURVEYOR

BIBEAULT AND FLORENTZ ENGINEERING CO.
CIVIL ENGINEERS AND LAND SURVEYORS
99 MAIN STREET, WOONSOCKET, R.I.