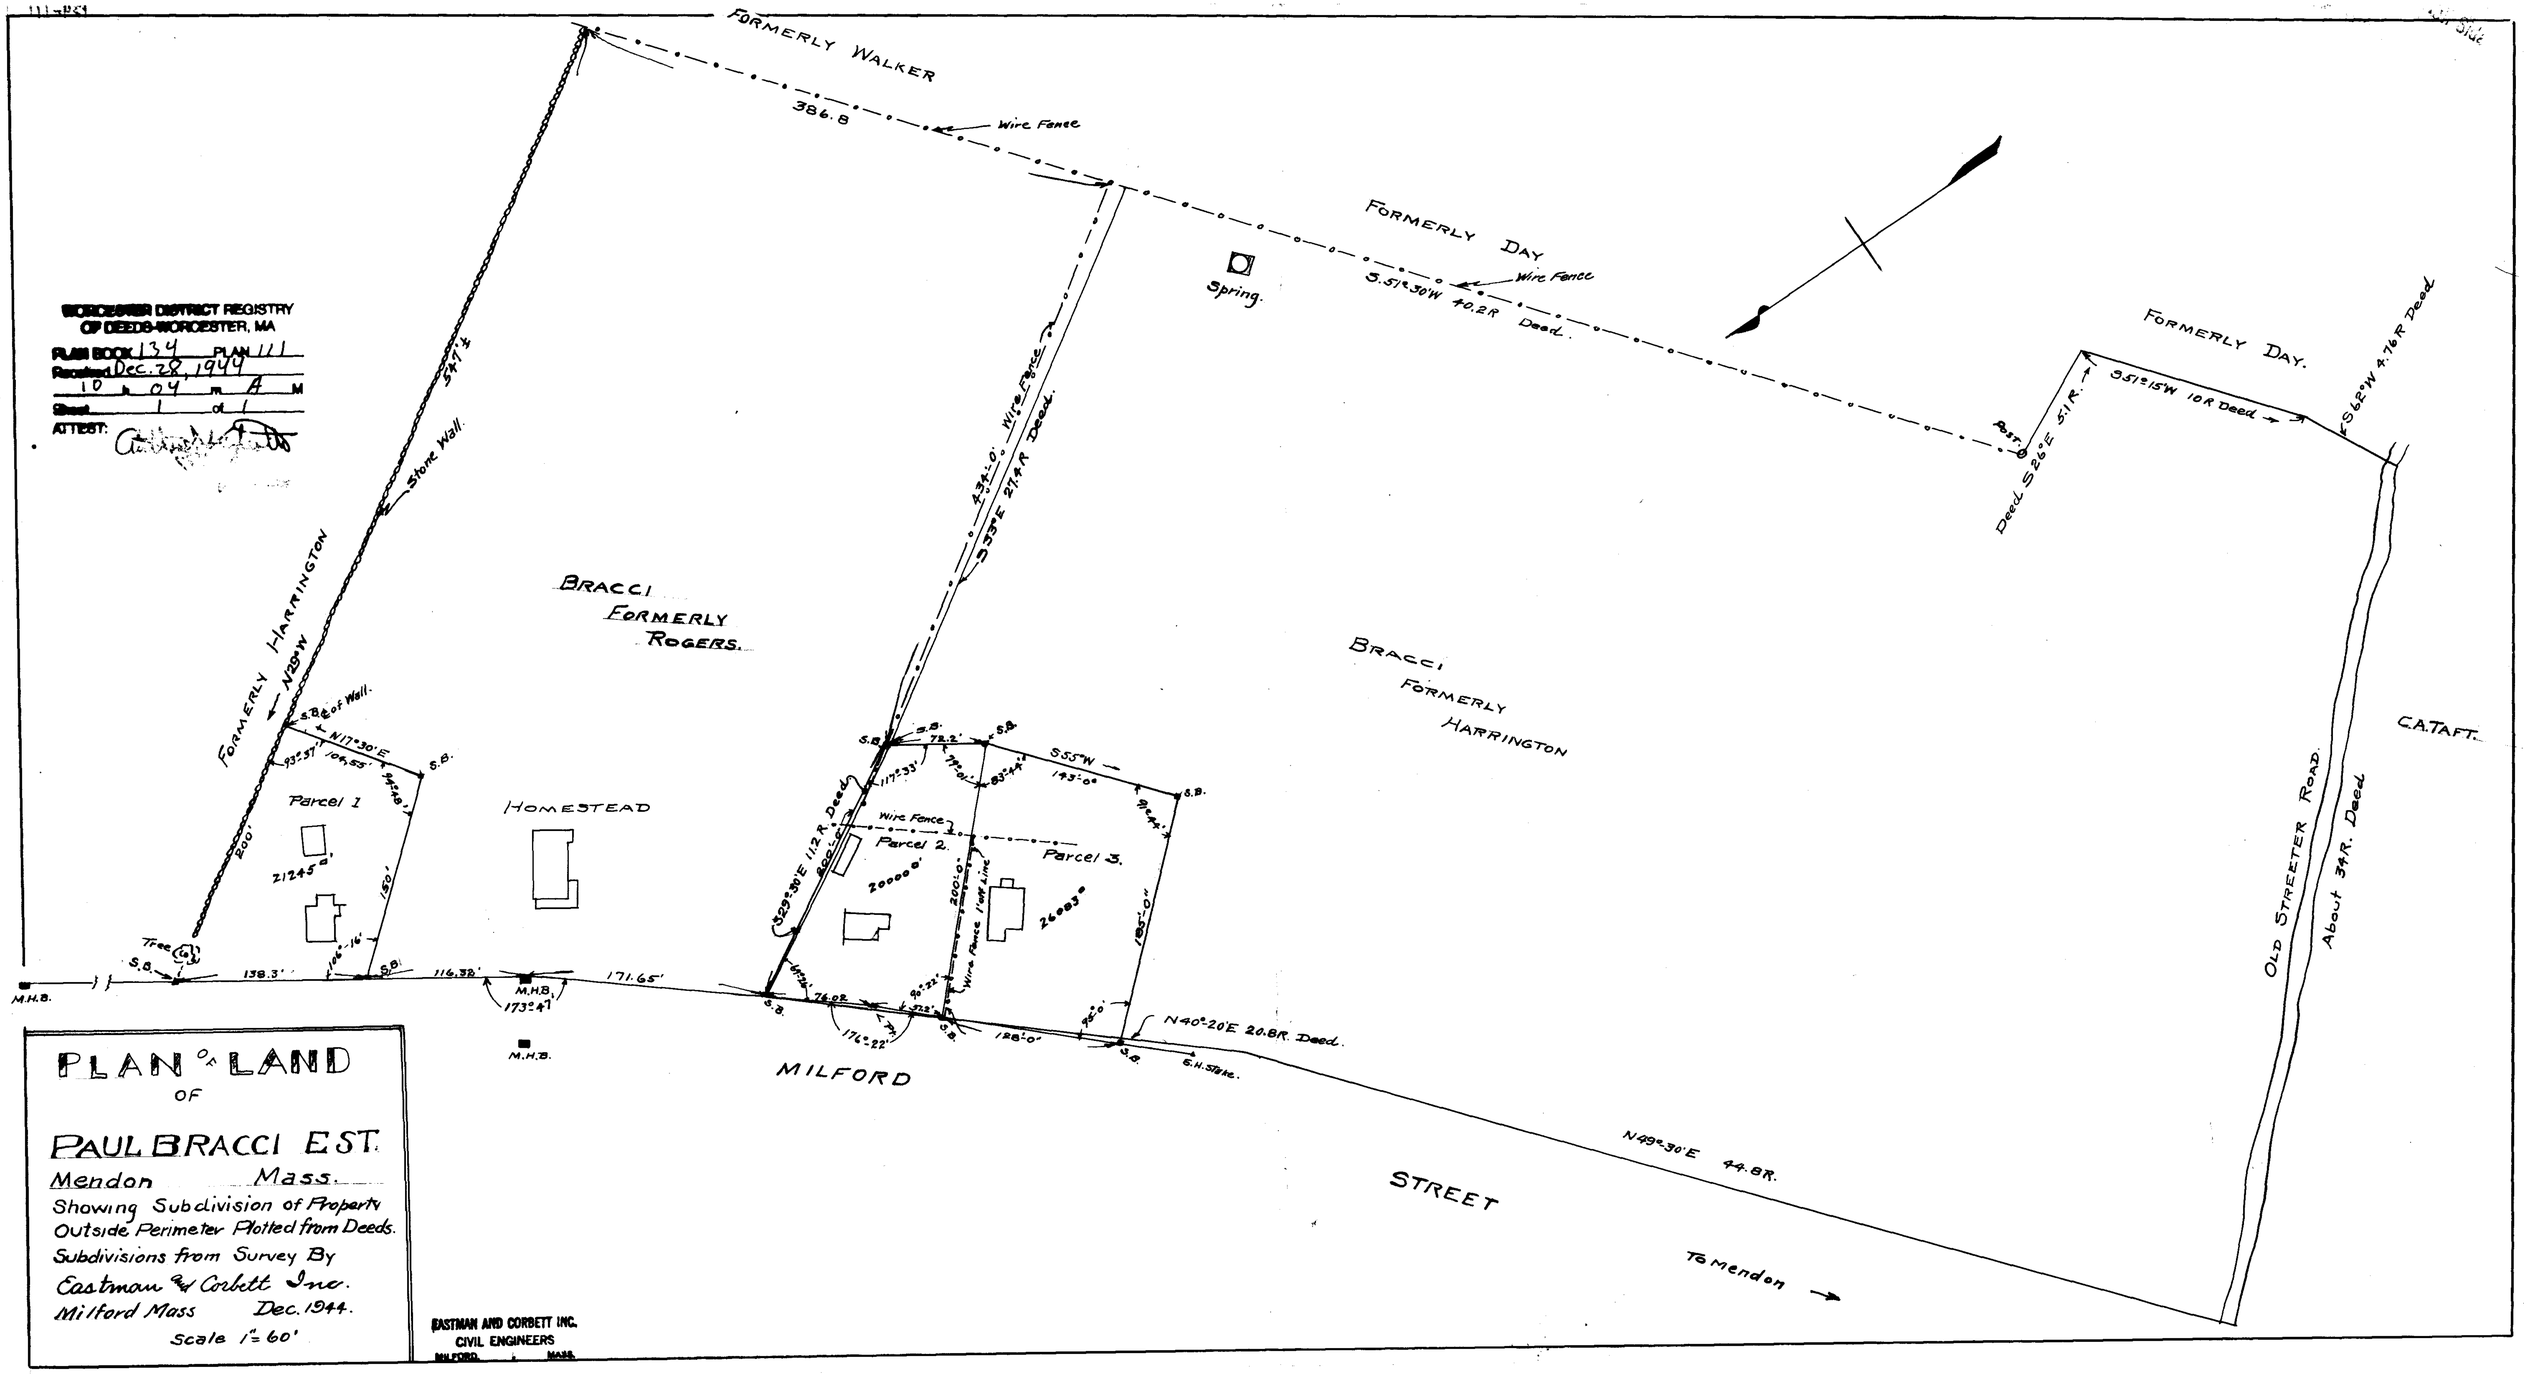
WORCESTER DISTRICT REGISTRY
OF DEEDS-WORCESTER, MA
PLAN BOOK 134 PLAN 111
Received Dec. 28, 1944
10 h 04 m A M
Sheet 1 of 1
ATTEST:
PLAN OF LAND
OF
PAUL BRACCI EST.
Mendon Mass.
Showing Subdivision of Property
Outside Perimeter Plotted from Deeds.
Subdivisions from Survey By
Eastman and Corbett Inc.
Milford Mass Dec. 1944.
Scale 1" = 60'
EASTMAN AND CORBETT INC.
CIVIL ENGINEERS
MILFORD, MASS.
FORMERLY WALKER
386.8
Wire Fence
FORMERLY DAY
S.51°30'W 40.2R Deed.
Spring.
FORMERLY DAY.
S.51°15'W 10R Deed
S.62°W 4.76R Deed
Post
Deed S.26°E 5.1R.
Stone Wall
FORMERLY HARRINGTON
N.29°W
BRACCI
FORMERLY
ROGERS.
S.33°E 27.4R Deed.
BRACCI
FORMERLY
HARRINGTON
C.A.TAFT.
S.B. of Wall.
N17°30'E
Parcel 1
HOMESTEAD
Parcel 2.
Parcel 3.
S.55°W
143.0'
S29°30'E 11.2R. Deed.
Wire Fence
Tree
M.H.B.
138.3'
116.32'
171.65'
173°47'
176°22'
128.0'
N40°20'E 20.8R. Deed.
S.H. State.
MILFORD
STREET
N49°30'E 44.8R.
To Mendon
OLD STREETER ROAD.
About 34R. Deed