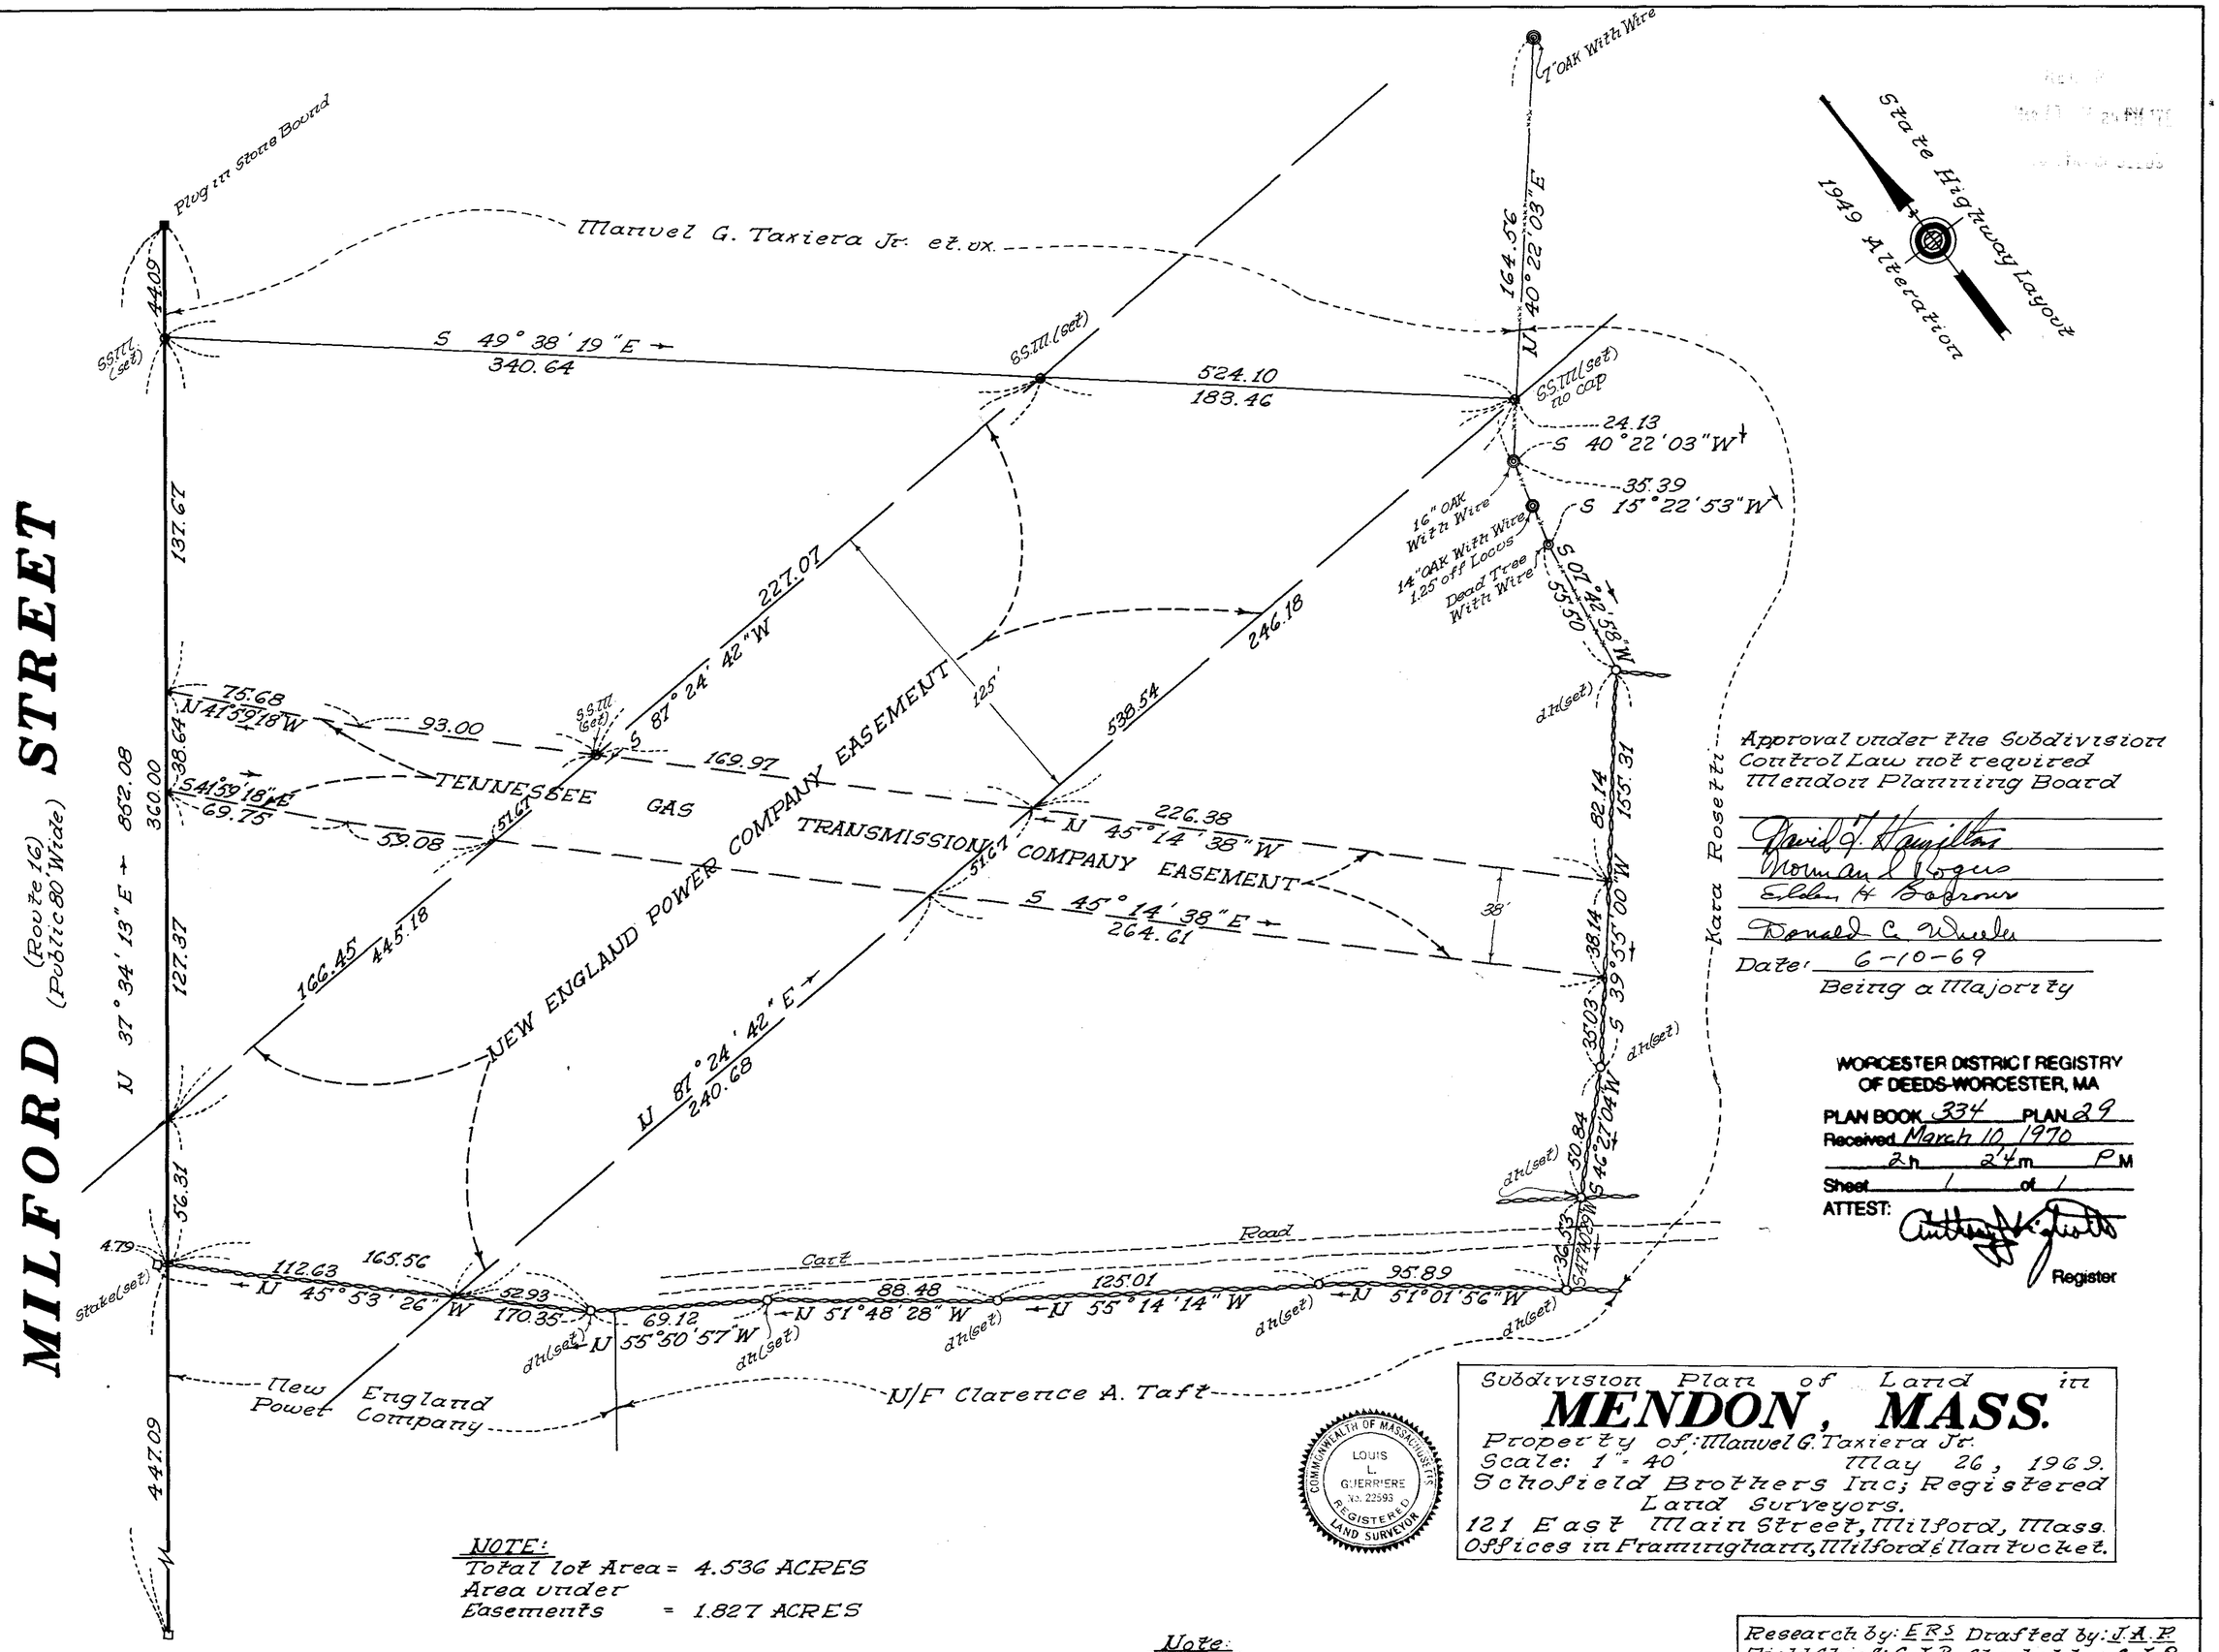
MILFORD STREET
(Route 16)
(Public 80' Wide)
Plug in Stone Bound
Manuel G. Taxiera Jr. et. ux.
S 49° 38' 19" E
340.64
524.10
183.46
N 40° 22' 03" E
164.56
7" OAK With Wire
State Highway Layout
1949 Alteration
S 40° 22' 03" W
24.13
S 15° 22' 53" W
35.39
16" OAK With Wire
14" OAK With Wire 1.25' off Locos
Dead Tree With Wire
S 07° 42' 58" W
55.50
S 87° 24' 42" W
227.07
246.18
125'
533.54
N 41° 59' 18" W
75.68
93.00
169.97
S 41° 59' 18" E
69.75
59.08
TENNESSEE GAS TRANSMISSION COMPANY EASEMENT
NEW ENGLAND POWER COMPANY EASEMENT
N 45° 14' 38" W
226.38
S 45° 14' 38" E
264.61
38'
N 37° 34' 13" E
852.08
360.00
137.67
127.37
166.45
445.18
N 87° 24' 42" E
240.68
82.14
155.31
S 55° 00' W
38.14
S 39° 55' 00" W
35.03
S 46° 27' 04" W
50.84
S 47° 40' 59" W
36.53
56.31
4.79
State (set)
112.63
165.56
N 45° 53' 26" W
52.93
170.35
69.12
N 55° 50' 57" W
88.48
N 51° 48' 28" W
125.01
N 55° 14' 14" W
95.89
N 51° 01' 56" W
Cart Road
New England Power Company
N/F Clarence A. Taft
447.09
N
Kara Rosetti
Approval under the Subdivision Control Law not required
Mendon Planning Board
David T. Hamilton
Norman L. Rogers
Eldon H. Bohrer
Donald C. Wheeler
Date: 6-10-69
Being a Majority
WORCESTER DISTRICT REGISTRY OF DEEDS-WORCESTER, MA
PLAN BOOK 334 PLAN 29
Received March 10, 1970
2h 24m PM
Sheet 1 of 1
ATTEST:
Register
COMMONWEALTH OF MASSACHUSETTS
LOUIS L. GUERRIERE
No. 22593
REGISTERED LAND SURVEYOR
Subdivision Plan of Land in
MENDON, MASS.
Property of: Manuel G. Taxiera Jr.
Scale: 1" = 40' May 26, 1969.
Schofield Brothers Inc; Registered Land Surveyors.
121 East Main Street, Milford, Mass.
Offices in Framingham, Milford & Nantucket.
NOTE:
Total lot Area = 4.536 ACRES
Area under Easements = 1.827 ACRES
Note:
This plan is drawn on K&E #175 153 Tracing Cloth
Research by: E.R.S. Drafted by: J.A.P.
Field Chief: S.J.P. Checked by: S.J.P.
Computed by: S.J.P. Approved by: L.L.G. R.L.S.

111-202