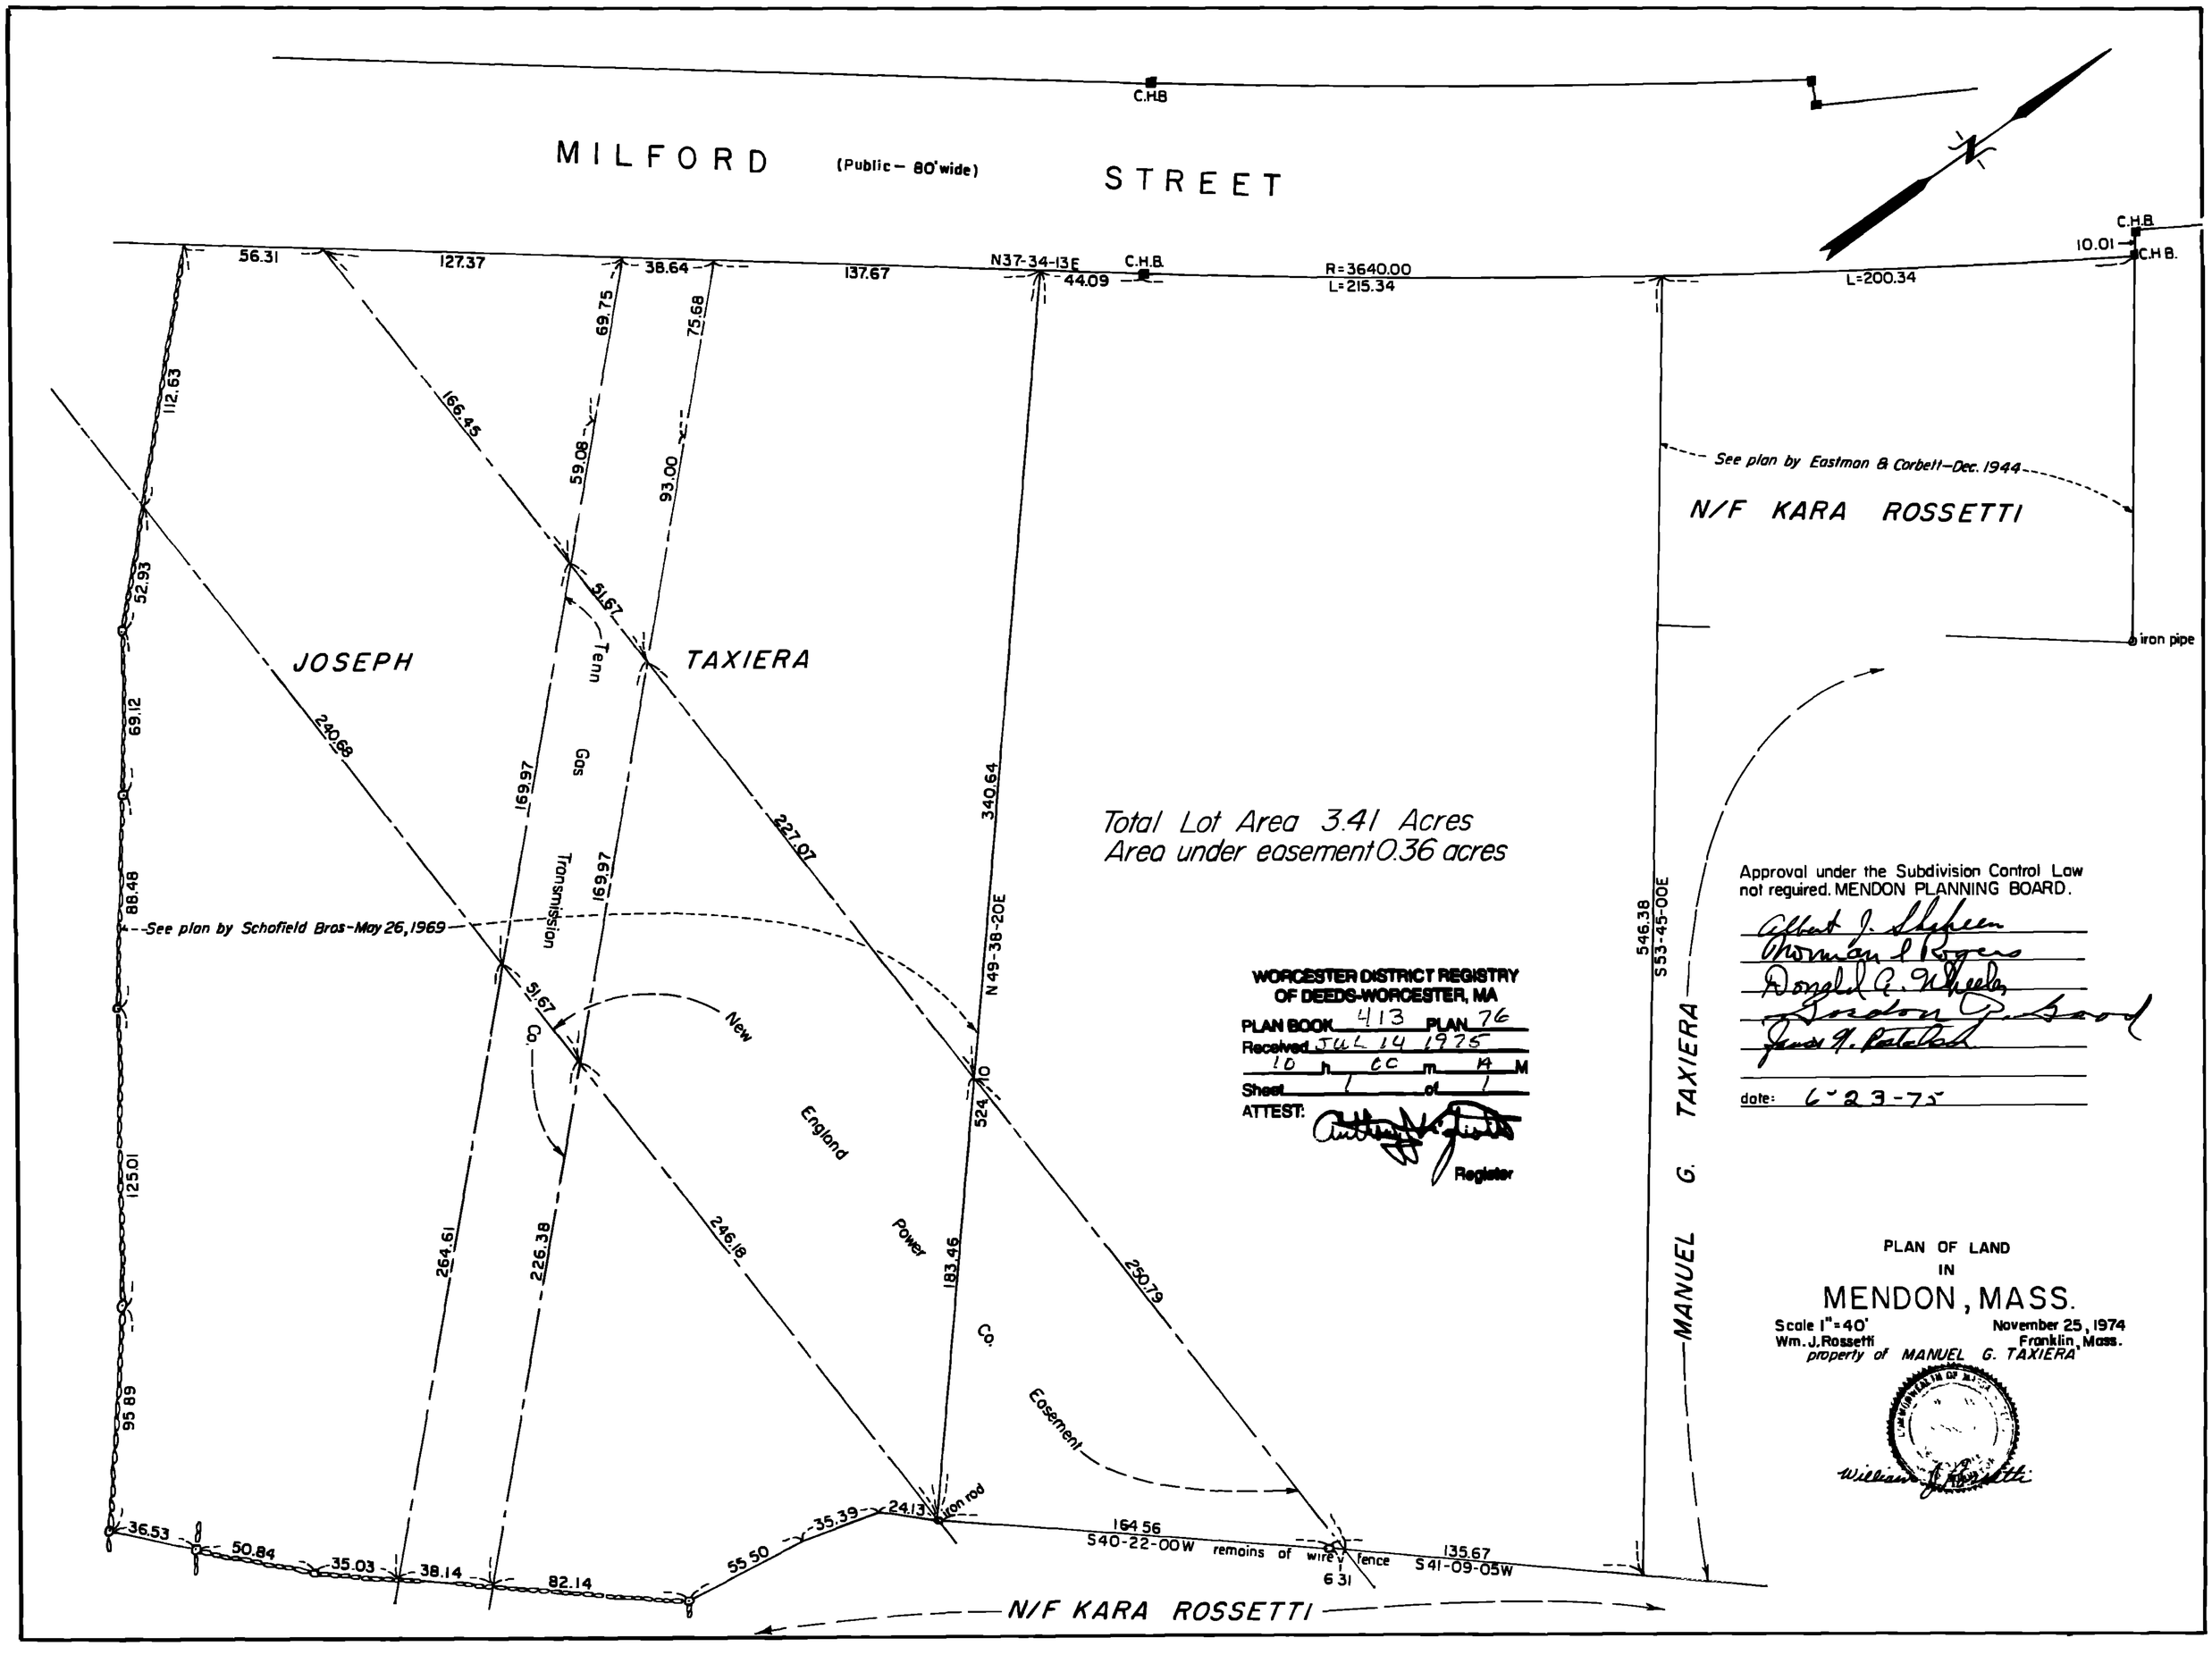
MILFORD (Public – 80' wide) STREET
C.H.B
N
56.31
127.37
38.64
137.67
N37-34-13E
44.09
C.H.B.
R=3640.00
L=215.34
L=200.34
10.01
C.H.B.
C.H.B.
112.63
166.45
69.75
75.68
59.08
93.00
51.67
52.93
69.12
240.68
169.97
169.97
227.97
340.64
88.48
125.01
95.89
264.61
226.38
246.18
250.79
183.46
524.10
N 49-38-20E
546.38
S 53-45-00E
See plan by Eastman & Corbett–Dec. 1944
N/F KARA ROSSETTI
iron pipe
JOSEPH
TAXIERA
Gas
Transmission
New
England
Power
Co.
Easement
See plan by Schofield Bros-May 26, 1969
Total Lot Area 3.41 Acres
Area under easement 0.36 acres
MANUEL G. TAXIERA
36.53
50.84
35.03
38.14
82.14
55.50
35.39
24.13
iron rod
164.56
S 40-22-00W
remains of wire fence
6.31
135.67
S 41-09-05W
N/F KARA ROSSETTI
WORCESTER DISTRICT REGISTRY
OF DEEDS-WORCESTER, MA
PLAN BOOK 413 PLAN 76
Received JUL 14 1975
10 h 00 m A M
Sheet 1 of 1
ATTEST:
Register
Approval under the Subdivision Control Law
not required. MENDON PLANNING BOARD.
Albert J. Stheen
Norman L. Rogers
Donald G. Wheeler
Gordon G. Gard
Jean A. Patchett
date: 6-23-75
PLAN OF LAND
IN
MENDON, MASS.
Scale 1"=40'
November 25, 1974
Wm. J. Rossetti
Franklin, Mass.
property of MANUEL G. TAXIERA
William J. Rossetti