WORCESTER DISTRICT REGISTRY
OF DEEDS — WORCESTER, MA
PLAN BOOK 7210 PLAN 61
Received APRIL 9, 1998
3 h 51 m P M
Sheet 1 of 1
With Doc. #
In BOOK PAGE
Fee $28.00
ATTEST: Anthony J. Vigliotti
Register

THIS PLAN WAS PREPARED IN ACCORDANCE WITH THE RULES AND REGULATIONS OF THE REGISTERS OF DEEDS.

EDWARD C. SHEA No. 28405 REGISTERED LAND SURVEYOR

Edward C. Shea

DATE FEB. 23, 1998

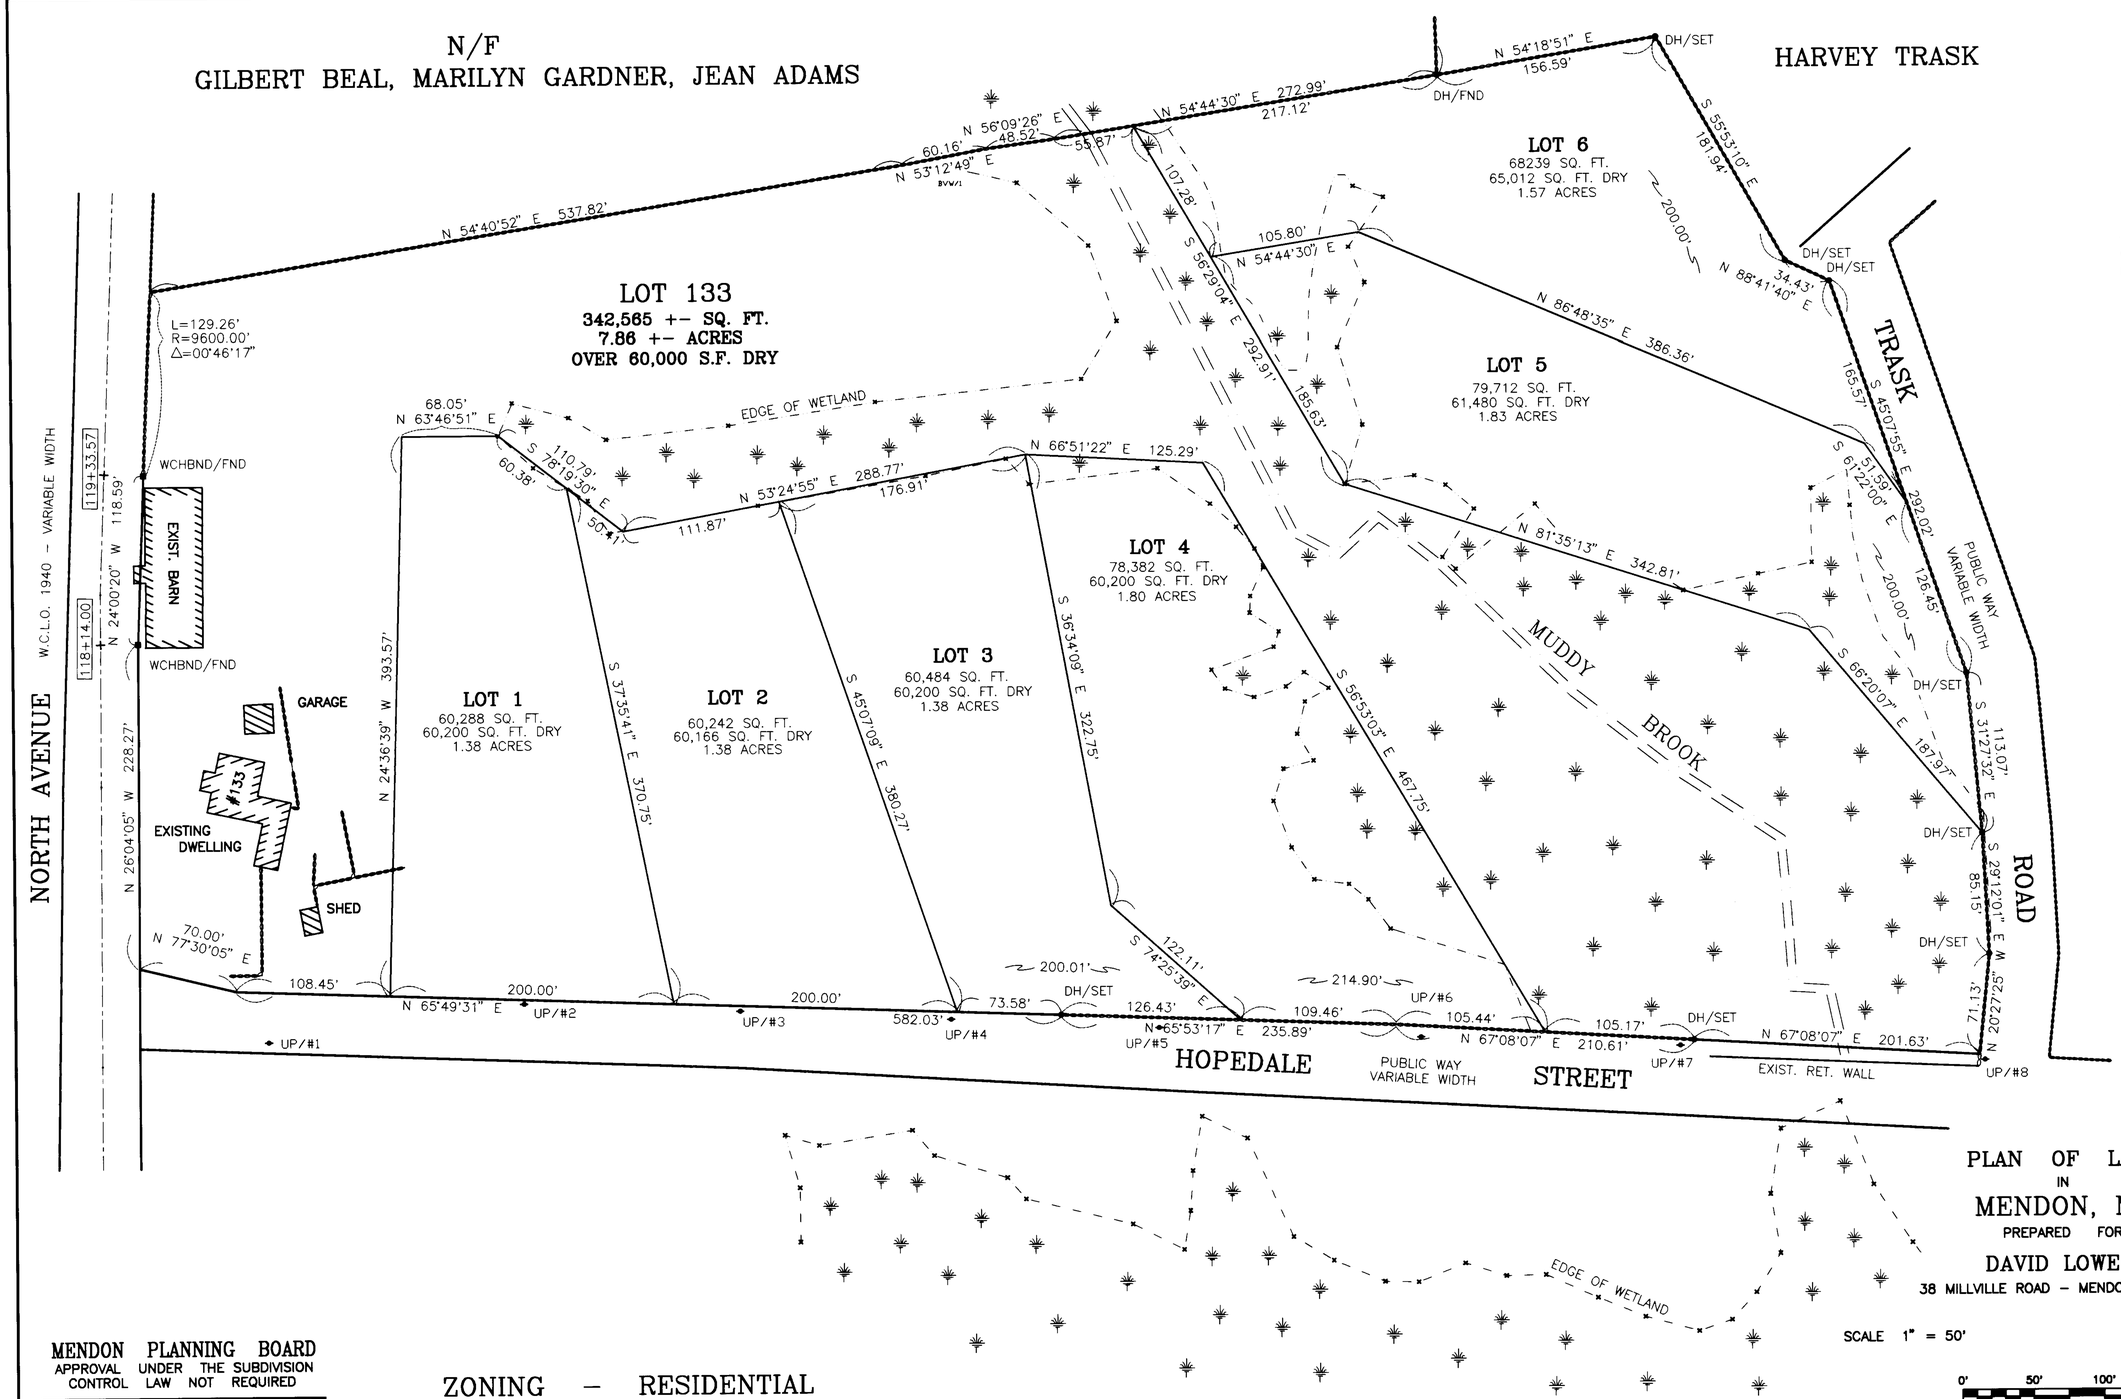

PLAN OF LAND
IN
MENDON, MA.
PREPARED FOR
DAVID LOWELL
38 MILLVILLE ROAD – MENDON, MA. 01756

SCALE 1" = 50'

DATE FEB. 25, 1998

0' 50' 100' 150'

MENDON PLANNING BOARD
APPROVAL UNDER THE SUBDIVISION CONTROL LAW NOT REQUIRED

Alan D. Tibbetts
James F. Cahay
James F. Flynn

2/23/98
DATE

ZONING – RESIDENTIAL

SETBACKS
FRONT – 85' FROM CENTERLINE
SIDE – 20'
REAR – 20'

SHEA ENGINEERING & SURVEYING CO. INC.
76 UXBRIDGE ROAD – MENDON, MA. 01756 TEL. (508) 473-1163

DISC – #58
DWG NAME – HACK81P.DWG
CRD NAME – HACK.CRD

LOWELL
HOPEDALE STREET
MENDON