RECORDED
WORCESTER DIST
2 49 PM '74
ATTEST

LAND IN MENDON, MASS.
OF
GRETA M. MATTSON

PROPOSED TO
KENNETH W. HOLLINGSWORTH, ET UX.

Scale 1" = 100' Oct. 19, 1974

PAUL V SWANSON, R.L.S.
UPTON, MASS

Paul V Swanson

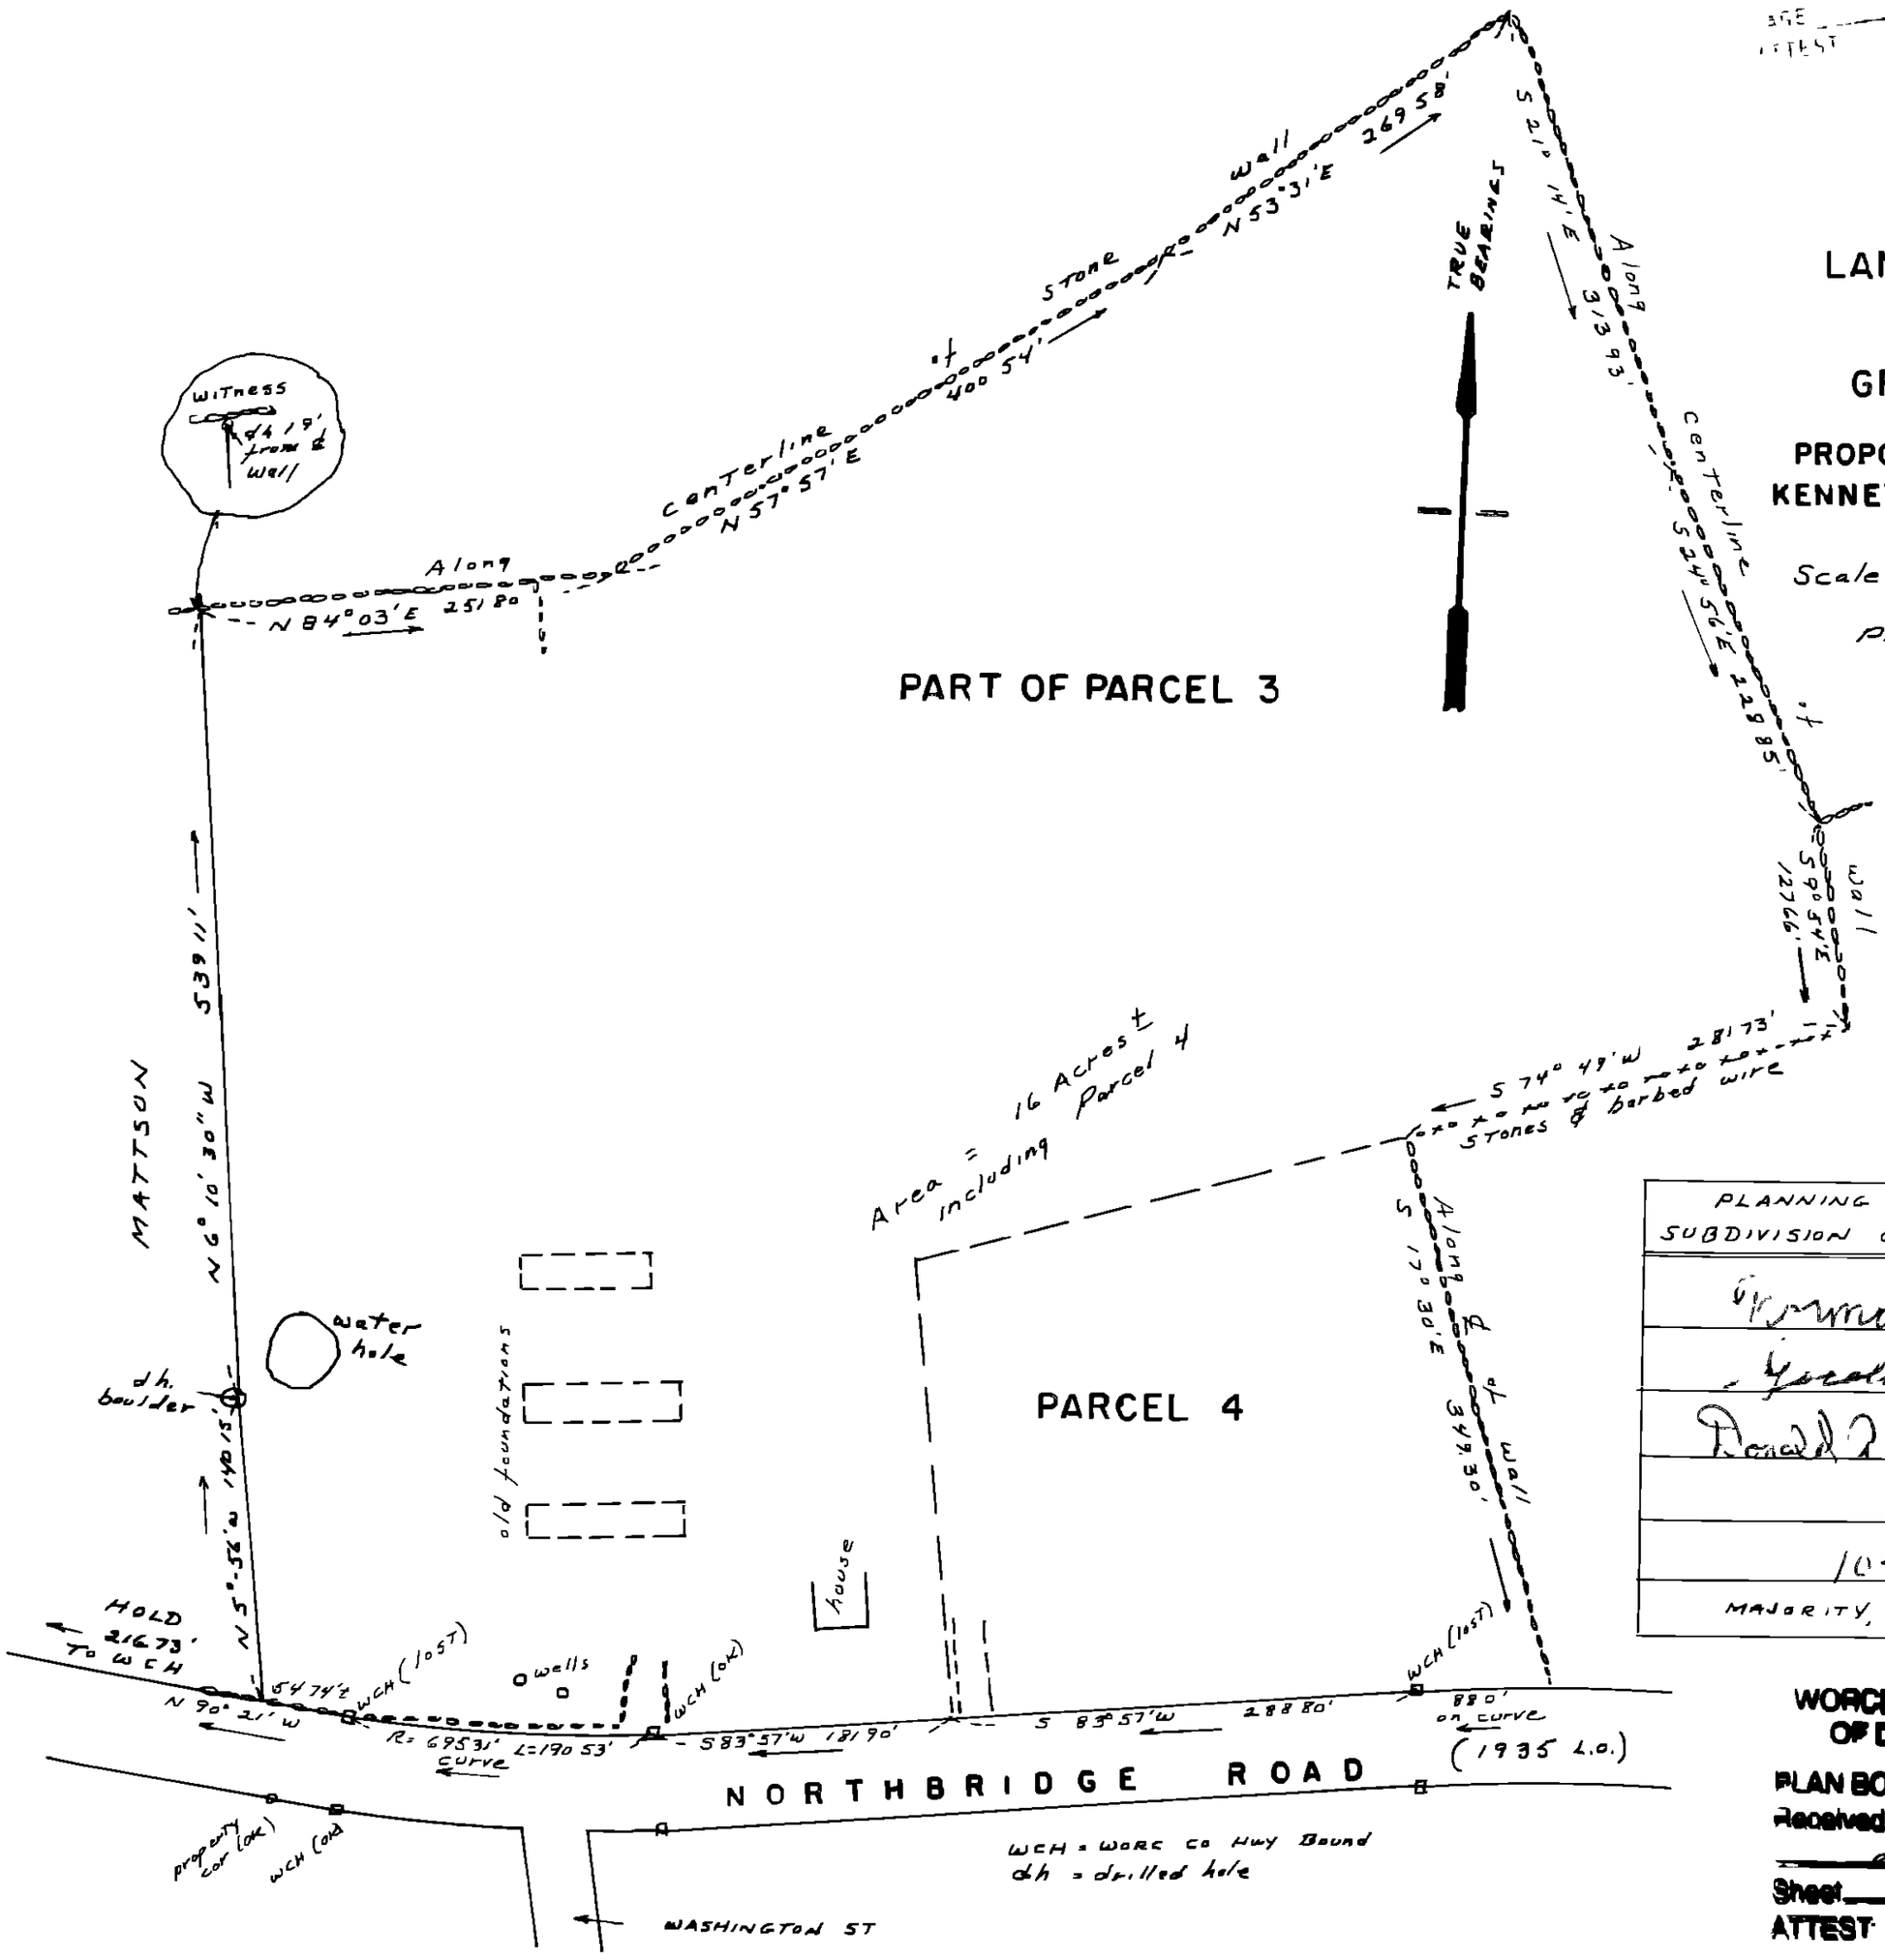

PLANNING BOARD APPROVAL UNDER SUBDIVISION CONTROL LAW NOT REQUIRED

Norman I Rogers
Lucille P Lynch
Donald R White

10-21-74

MAJORITY, MENDON PLANNING BOARD

WORCESTER DISTRICT REGISTRY
OF DEEDS-WORCESTER, MA

PLAN BOOK 406 PLAN 78
Received Dec. 12 1974
2h 49m PM
Sheet 1 of 1
ATTEST
Register