LINE	BEARING	DISTANCE
L1	N 15°24'19" E	49.45'
L2	S 74°35'41" E	22.80'
L3	S 16°13'10" W	14.30'
L4	S 74°35'41" E	10.80'
L5	N 15°24'19" E	36.46'
L6	S 71°59'04" E	12.73'
L7	S 68°21'27" E	12.07'

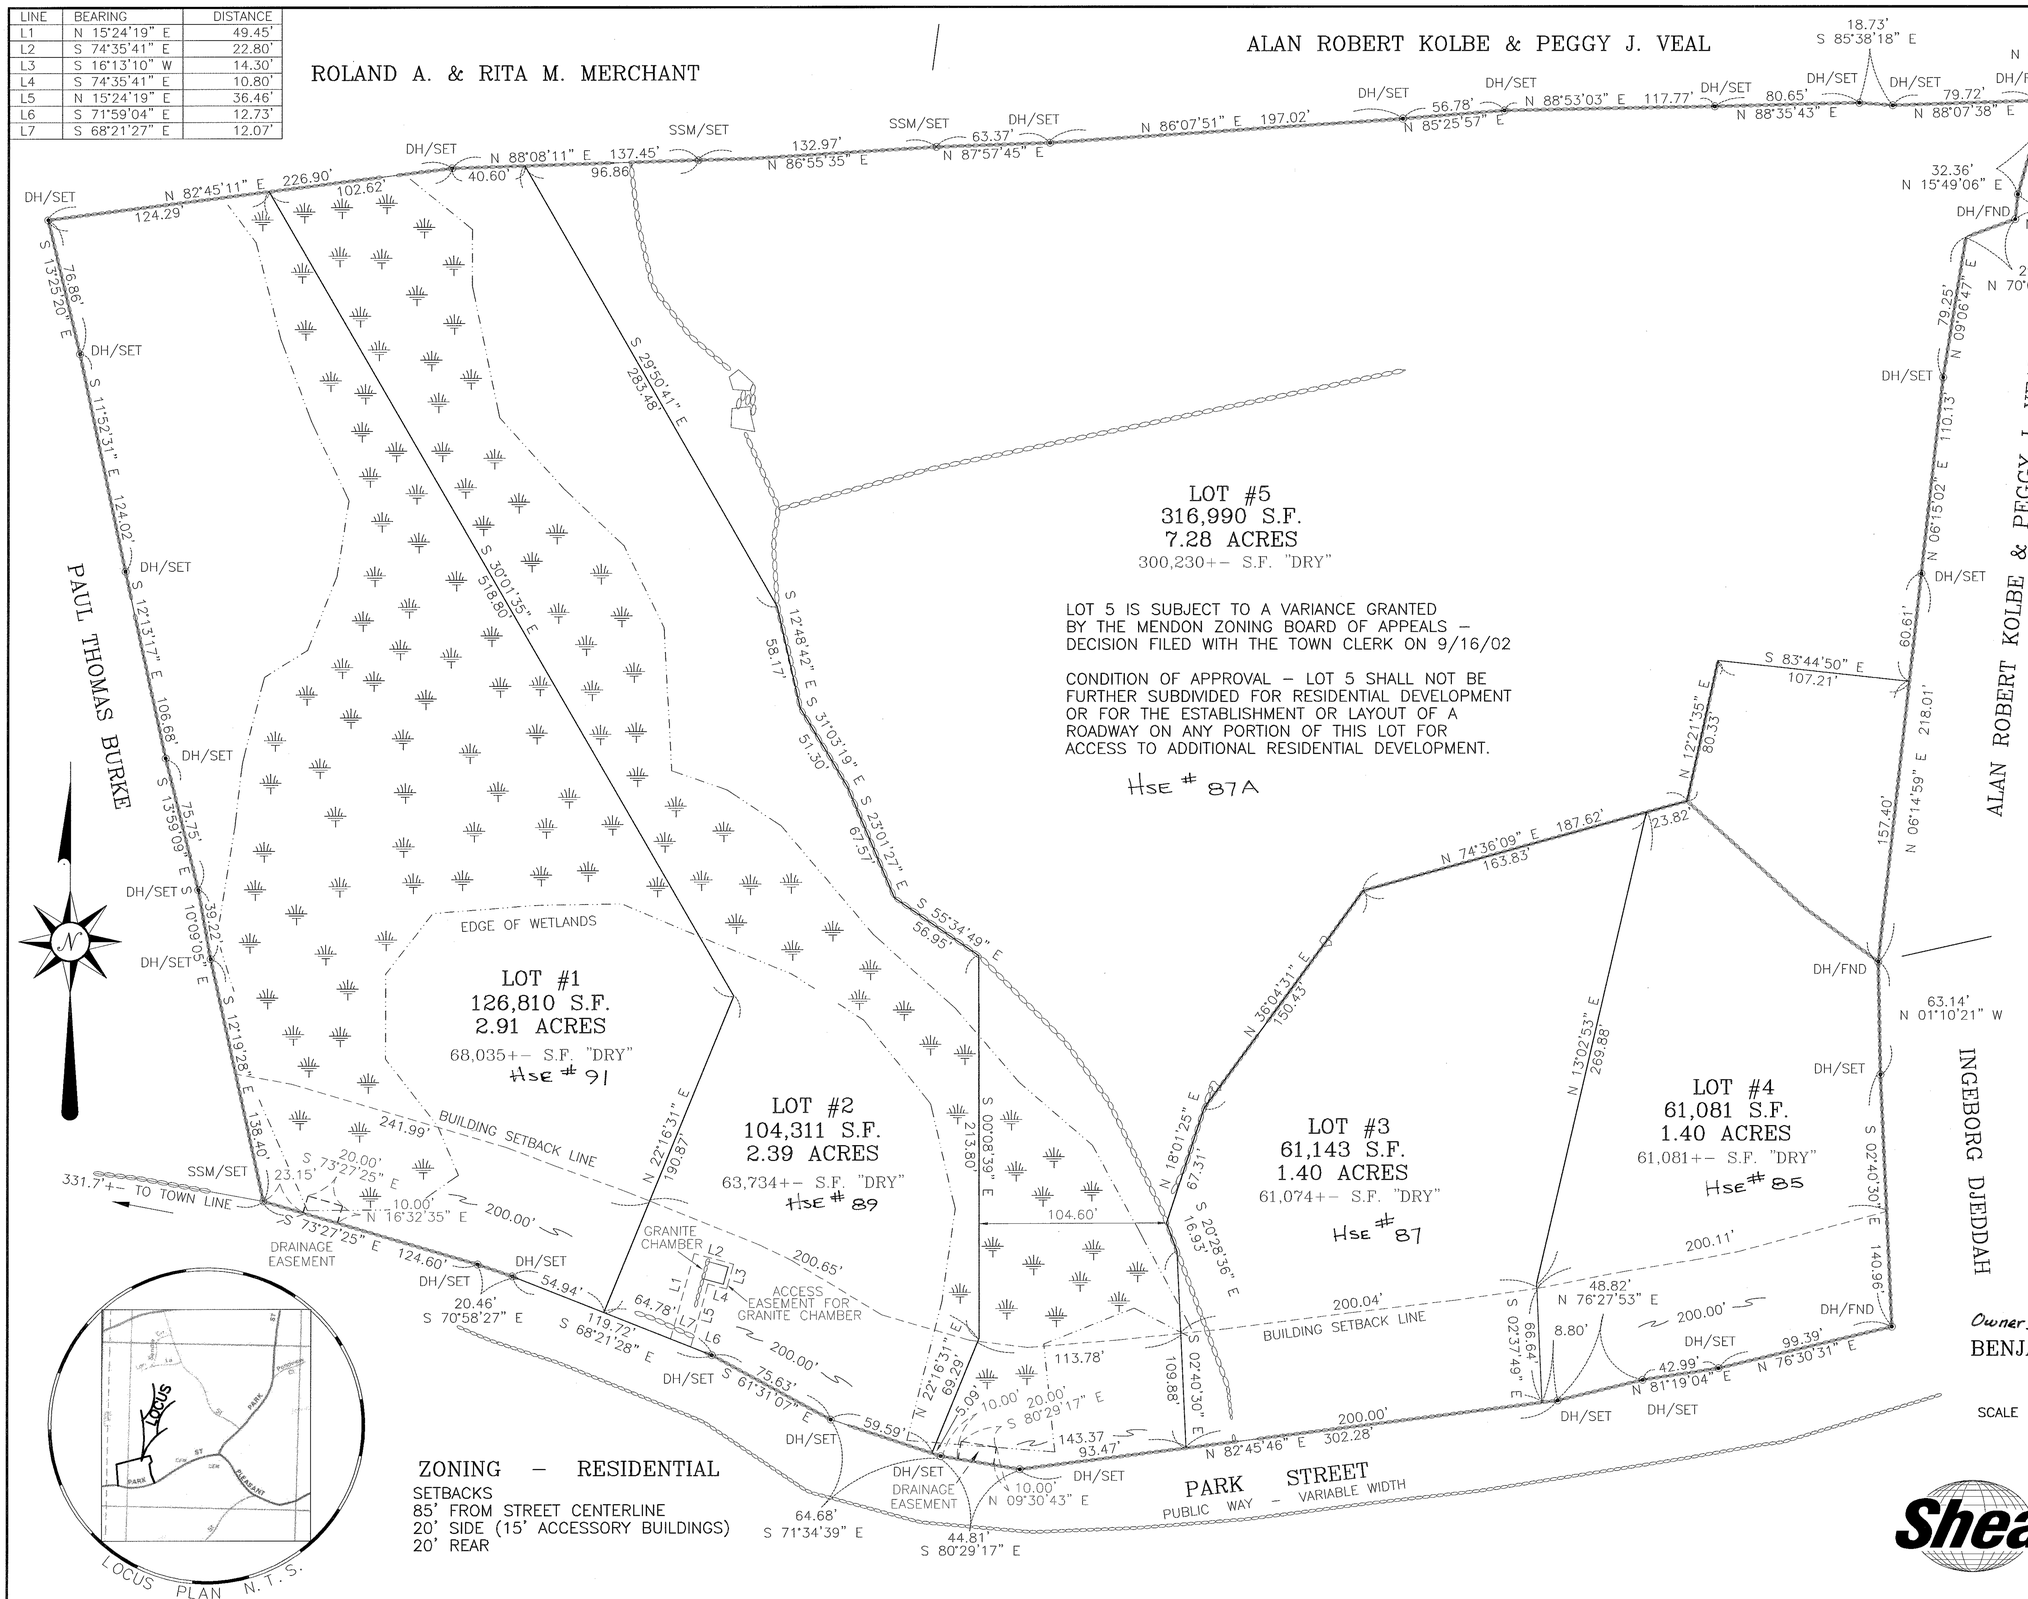

WORCESTER DISTRICT REGISTRY OF DEEDS – WORCESTER, MA
PLAN BOOK 787 PLAN 91
Received 10-28-02
9 h 06 m AM
Sheet 1 of 1
With Doc. #
in BOOK PAGE
Fee $48.00
ATTEST: Anthony J. Vigliotti
Register

THIS PLAN WAS PREPARED IN ACCORDANCE WITH THE RULES AND REGULATIONS OF THE REGISTERS OF DEEDS.

COMMONWEALTH OF MASSACHUSETTS FREDERICK LAPHAM, III No. 33186 PROFESSIONAL LAND SURVEYOR

Frederick Lapham III
DATE Oct. 7, 2002

MENDON PLANNING BOARD
APPROVAL UNDER THE SUBDIVISION CONTOL LAW NOT REQUIRED

Kathleen M. Peggy Daniel

Oct. 7, 2002
DATE OF ENDORSEMENT

NOTE: LOTS 1 THROUGH 5 ARE SHOWN ON ASSESSORS MAP 20 AS PARCEL 87 AND ARE A RESUBDIVISION OF LOTS SHOWN ON SHEA ENGINEERING & SURVEYING, INC. PLAN DATED MAR. 22, 2002 RECORDED IN WORCESTER COUNTY REGISTRY OF DEED IN PLAN BOOK 779 PLAN NO. 18.

PLAN REFERENCES
PLAN BOOK 335 PLAN 357
PLAN BOOK 373 PLAN 44
PLAN BOOK 471 PLAN 25
PLAN BOOK 471 PLAN 27
PLAN BOOK 335 PLAN 60

DEED REFERENCES
BOOK 3750 PAGE 353
BOOK 2406 PAGE 515

PLAN OF LAND
IN
MENDON, MA.

Owner:
PREPARED FOR
BENJAMIN J. & HELEN L. CHALEKI
94 PARK STREET, MENDON, MA

SCALE 1" = 40' OCTOBER 7, 2002

0' 40' 80' 120'

Shea
ENGINEERING & SURVEYING INC.
76 UXBRIDGE ROAD – MENDON, MA. 01756
TEL. (508) 473-1163