APPROVAL UNDER SUBDIVISION CONTROL LAW NOT REQUIRED

MENDON PLANNING BOARD

Donald A. Wheeler

Gordon F. Good

James H. Rostek

BEING A MAJORITY OF THE BOARD

DATE: 11/10/75

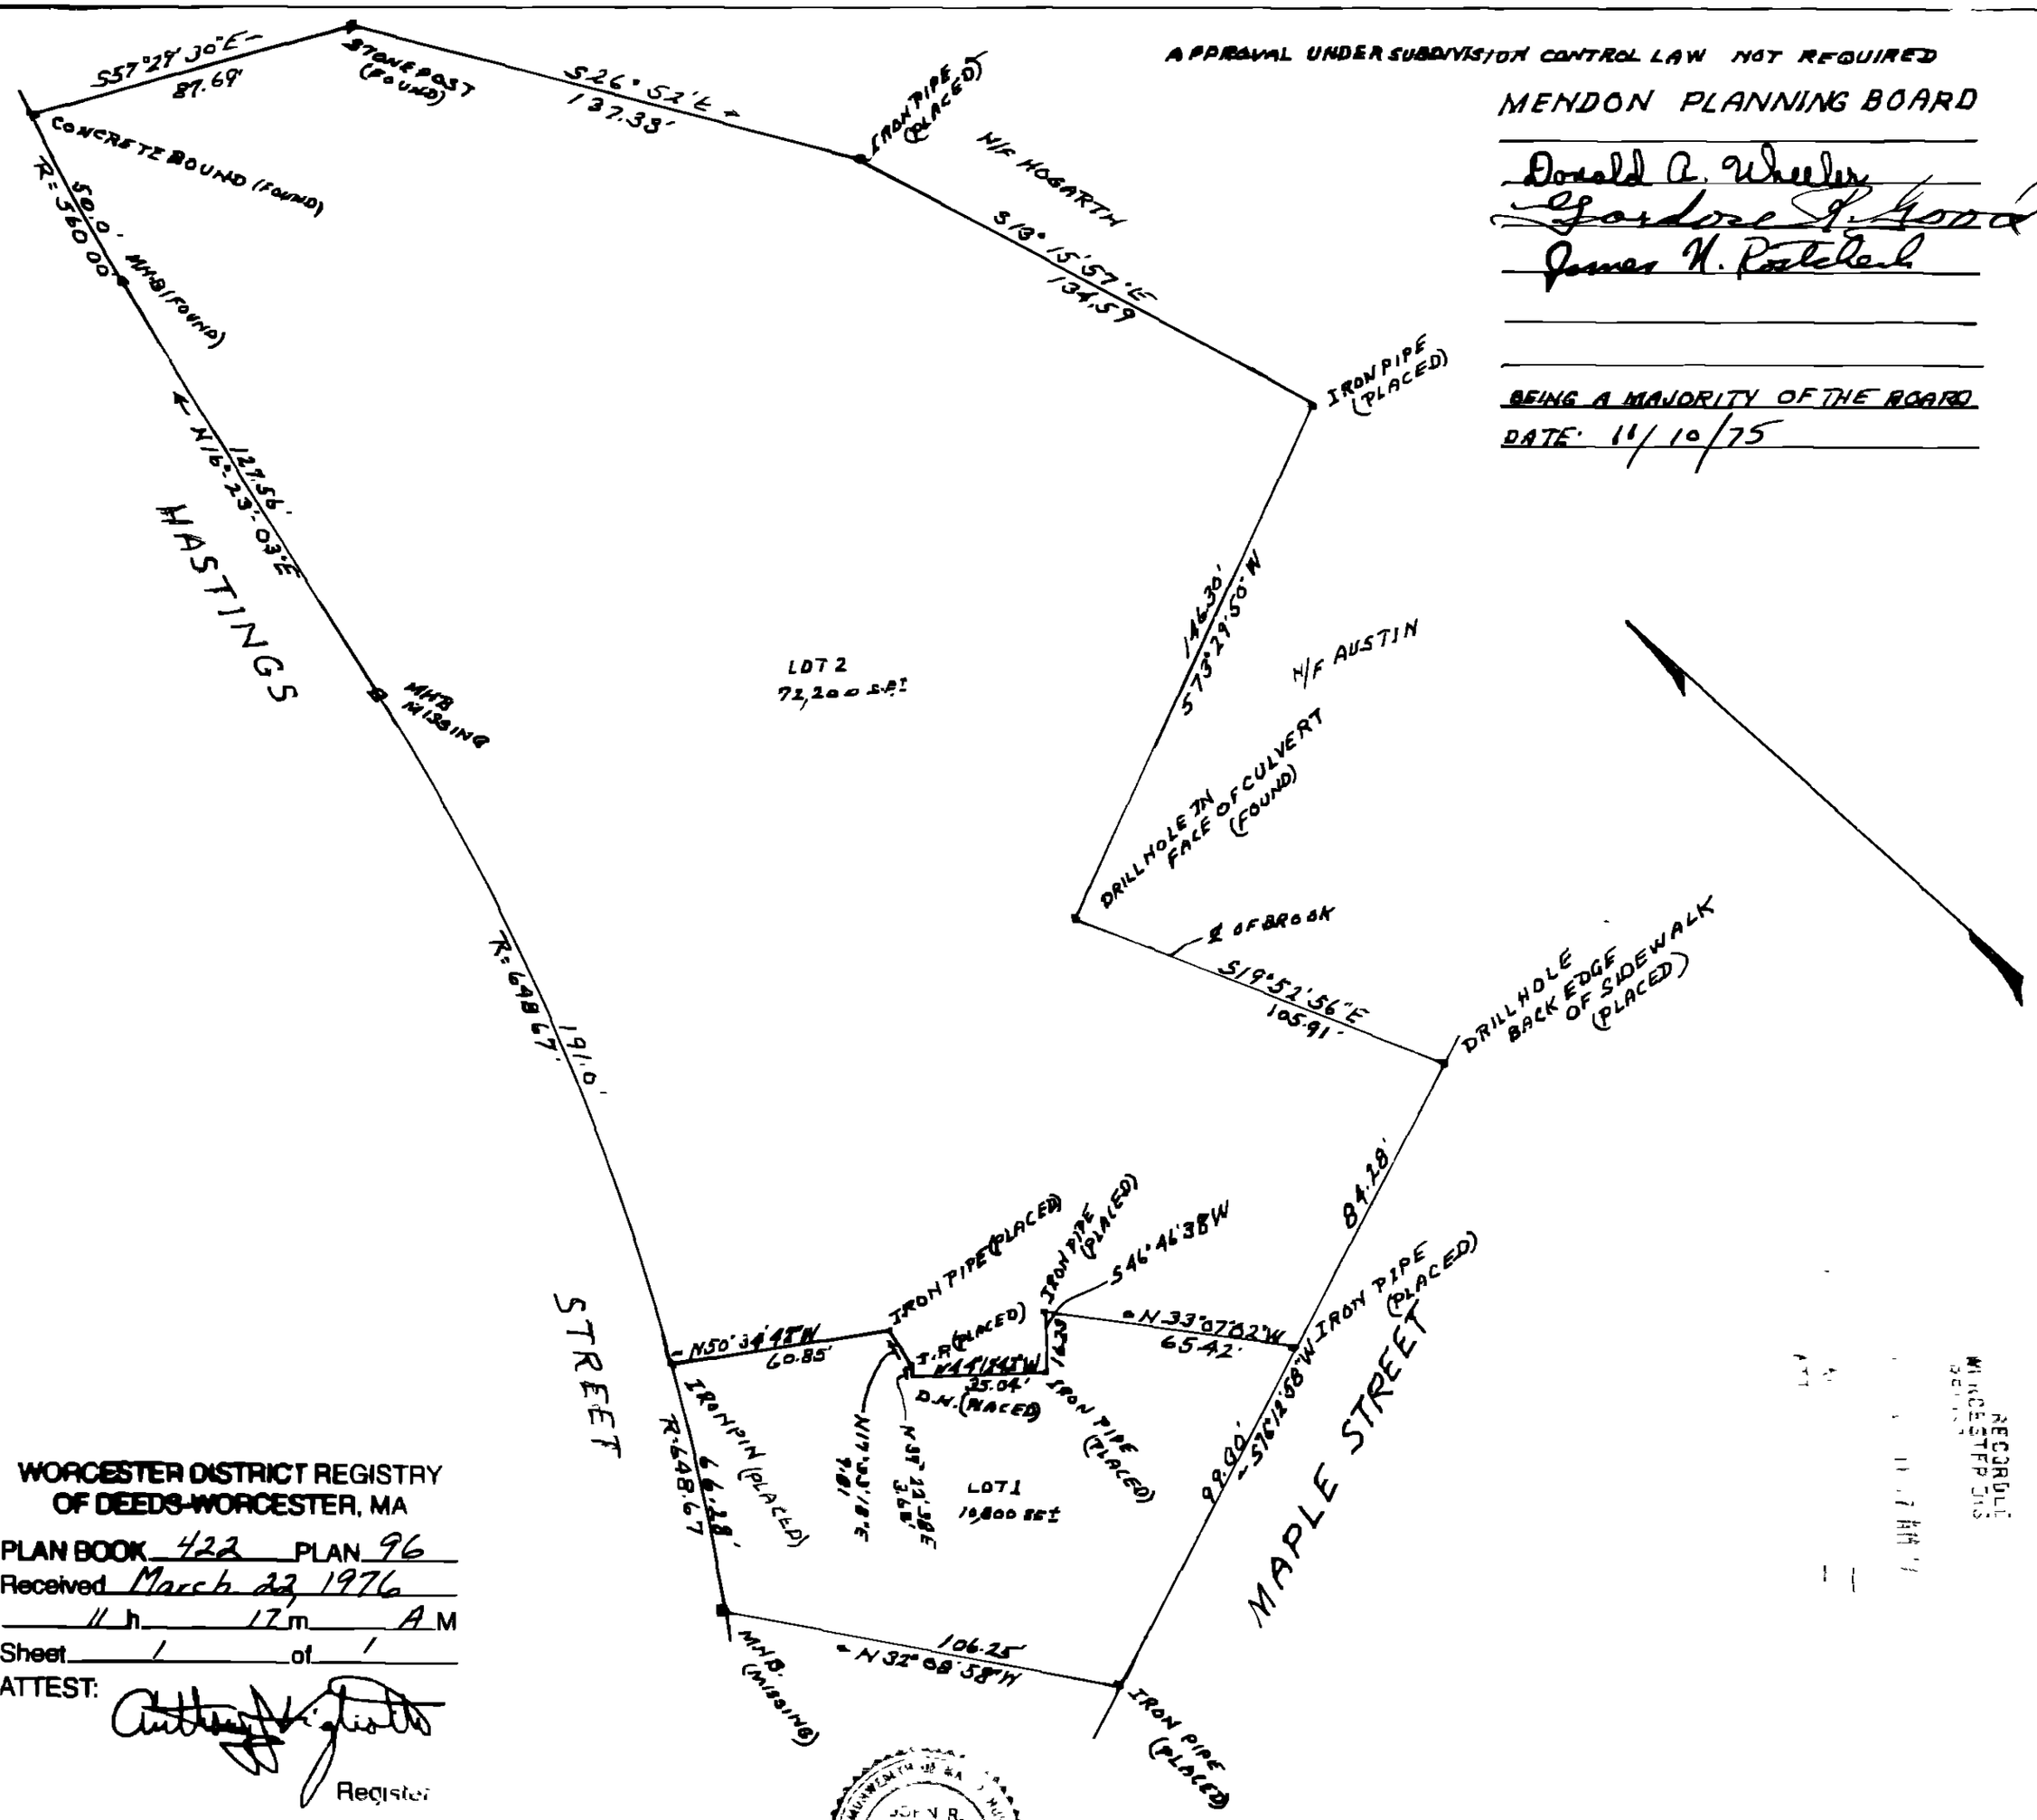

WORCESTER DISTRICT REGISTRY
OF DEEDS-WORCESTER, MA

PLAN BOOK 422 PLAN 96

Received March 22, 1976

11 h 17 m A M

Sheet 1 of 1

ATTEST: Anthony J. Vigliotta

Register

COMMONWEALTH OF MASSACHUSETTS
JOHN R. ANDREWS
No. 12033
REGISTERED LAND SURVEYOR

LAND OF LOWELL REALTY TRUST
MENDON, MASS
NOV 1, 1975
SCALE 1"=40'

John R. Andrews Jr.

RECORDED
WORCESTER DIS
BOOK