APPROVAL UNDER SUBDIVISION CONTROL LAW NOT REQUIRED

MENDON PLANNING BOARD

Arthur J. Alberg Jr.
Norman L. Rogers
Donald R. Wheeler
Gordon R. Good

This being a majority of the board
Date: 11/13/72

RECEIVED
9 A.M.
NOV 29 1972
WORCESTER DISTRICT
REGISTRY OF DEEDS

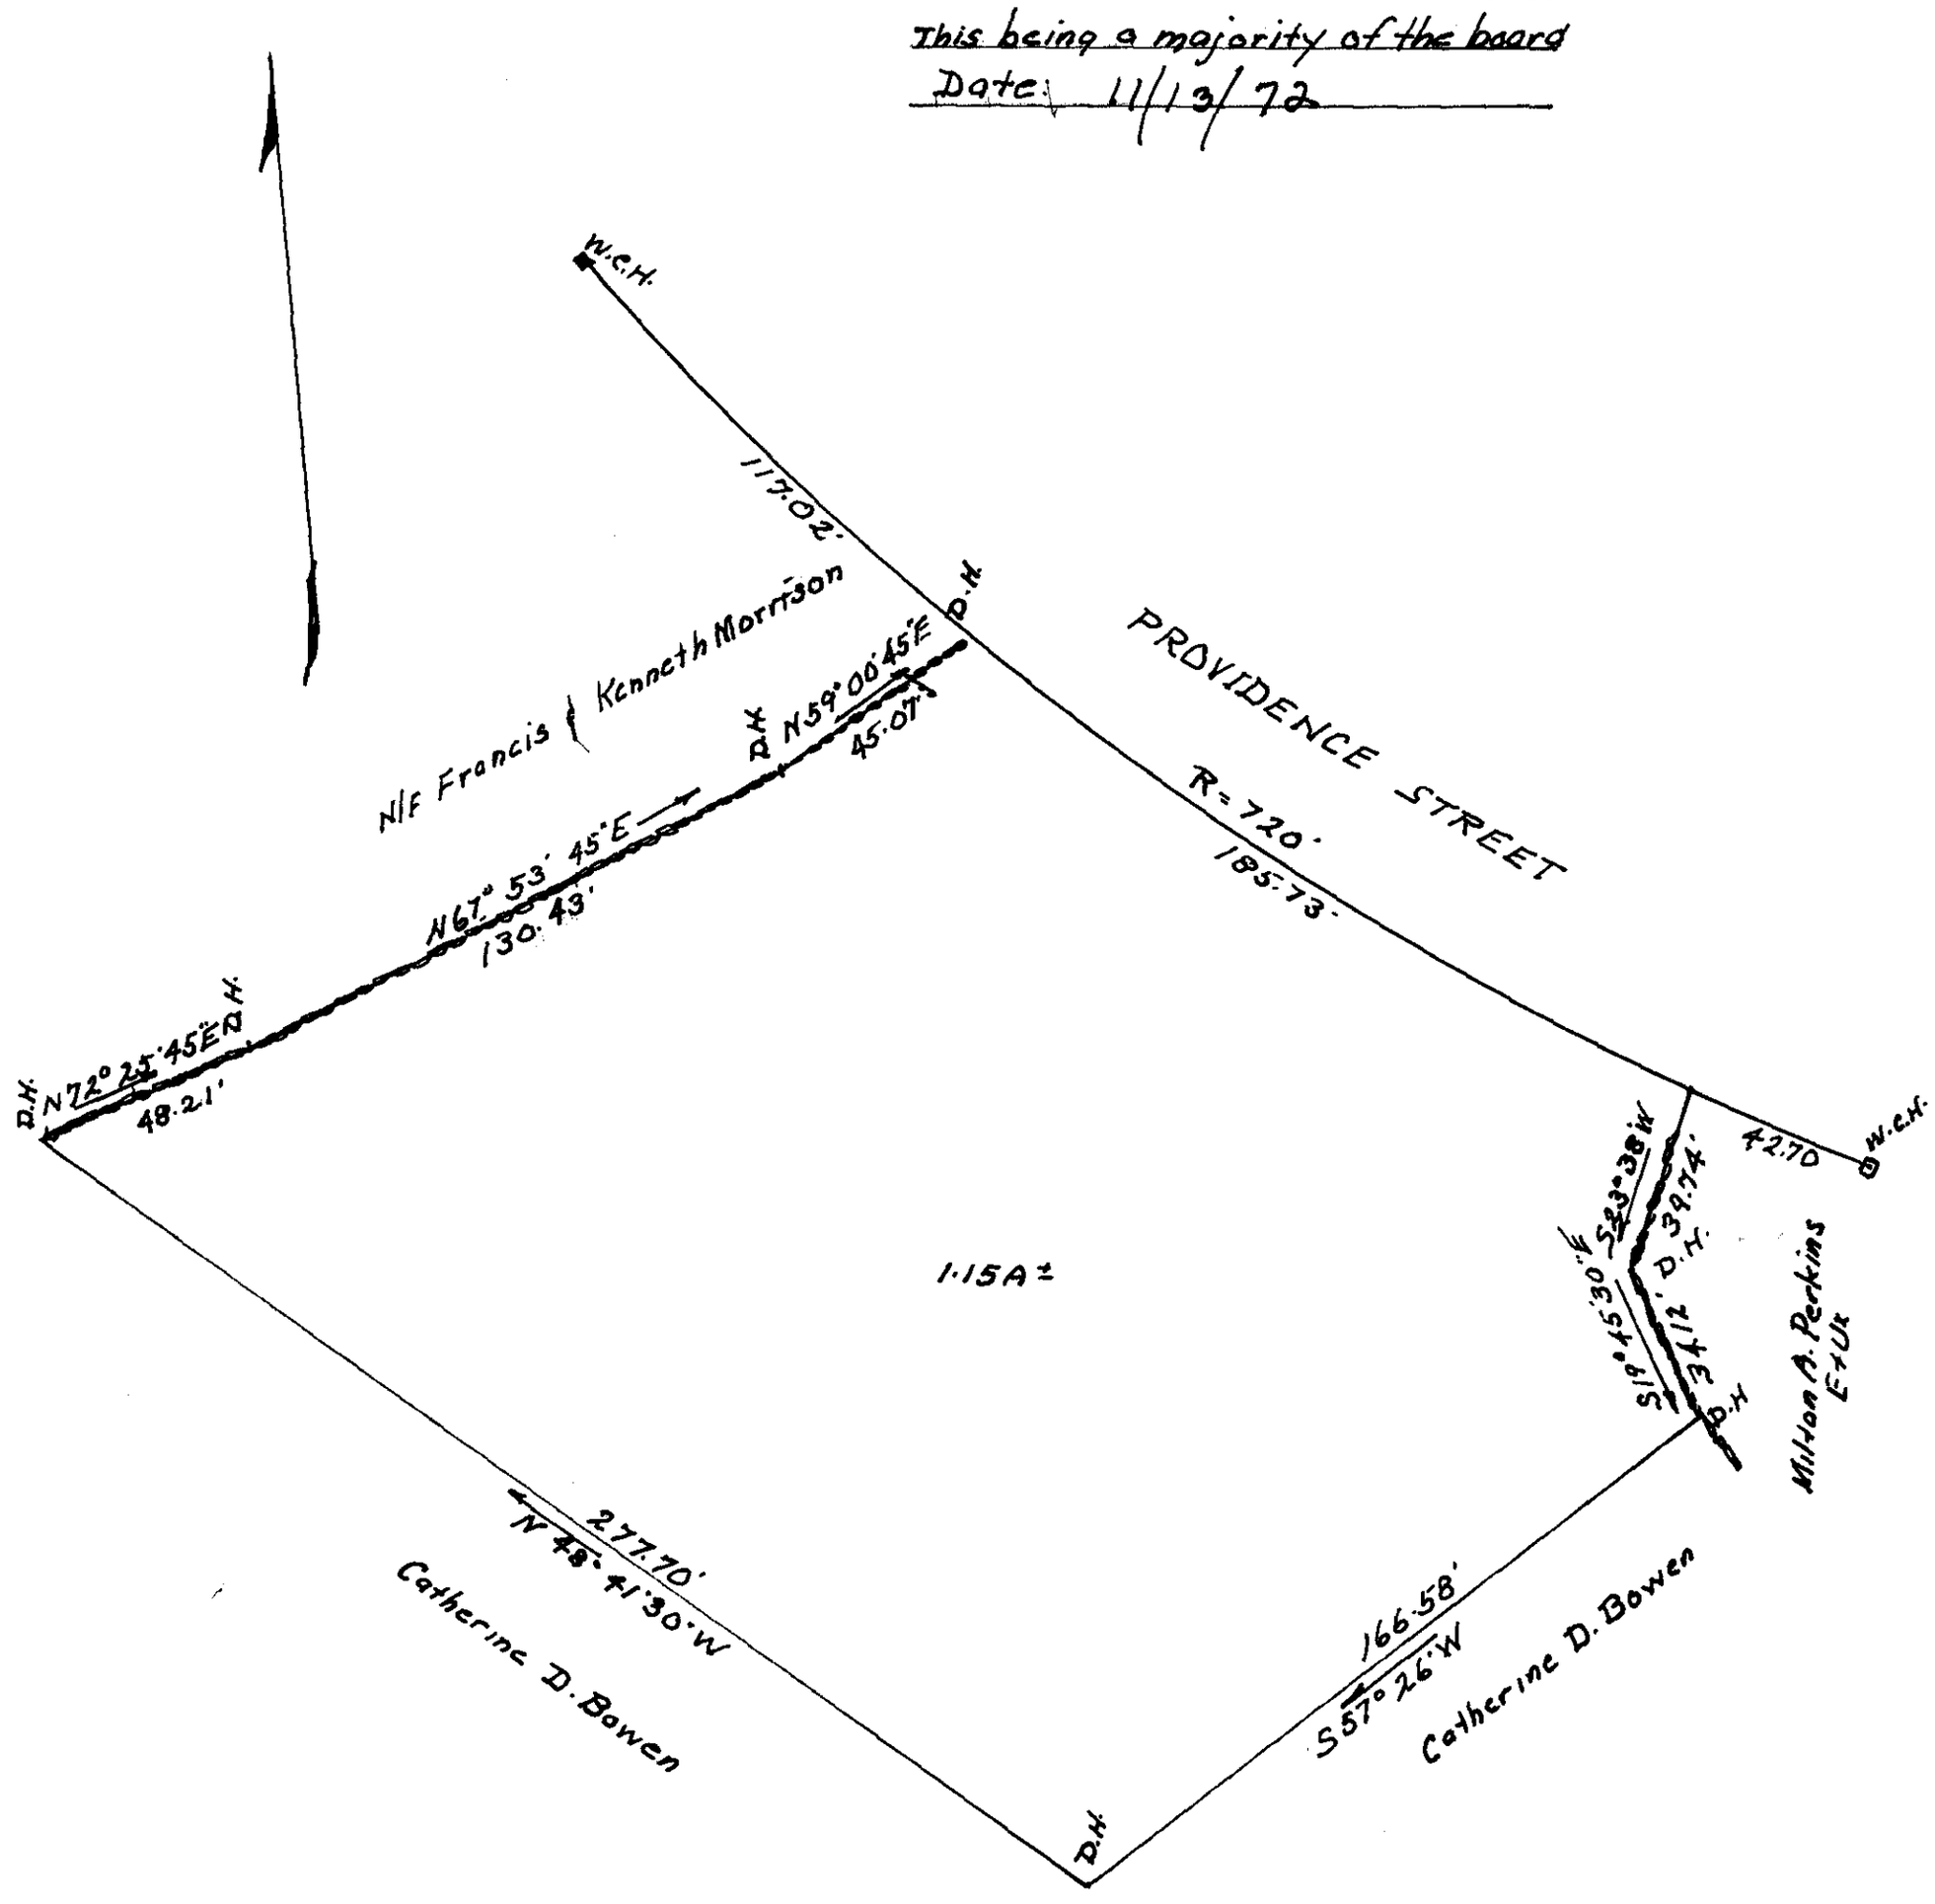

LAND OF WALTER YANSKI ET UX
MENDON, MASS.
OCT. 28, 1972.
SCALE - 1" = 40'

John R. Andrews Jr.
Surveyor

COMMONWEALTH OF MASSACHUSETTS
JOHN R. ANDREWS, JR.
NO. 12033
REGISTERED LAND SURVEYOR

WORCESTER DISTRICT REGISTRY
OF DEEDS-WORCESTER, MA

PLAN BOOK 373 PLAN 122
Received NOV 29 1972
9 h 00 m A M
Sheet 1 of 1
ATTEST: Anthony J. Vigliotta
Register