SURVEY OF LAND
FOR
JOSE F. & LAURA D. GOMES
AND
JAMES & GEORGIA FERRUCCI
IN
MENDON MASS.

APRIL 1, 1985 SCALE 1" = 40'

BY

ANDREWS SURVEY & ENGINEERINGING INC.

UXBRIDGE MASS.

NOTE:

PARCEL "A" TO BE CONVEYED TO JOSE F. & LAURA D. GOMES BY JAMES & GEOGIA FERRUCCI

PARCEL "B" TO BE CONVEYED TO JAMES & GEORGIA FERRUCCI BY JOSE & LAURA GOMES

I CERTIFY THAT THIS PLAN HAS BEEN PREPARED IN CONFORMITY WITH THE RULES AND REGULATIONS OF THE REGISTERS OF DEEDS OF THE COMMONWEALTH OF MASSACHUSETTS.

I CERTIFY THAT THIS PLAN AND SURVEY WERE PREPARED IN COMPLIANCE WITH THE RULES AND REGULATIONS FOR THE PRACTICE OF LAND SURVEYING IN THE COMMONWEALTH OF MASSACHUSETTS.

COMMONWEALTH OF MASSACHUSETTS — JOHN R ANDREWS III No 29282 — REGISTERED LAND SURVEYOR

John R Andrews III

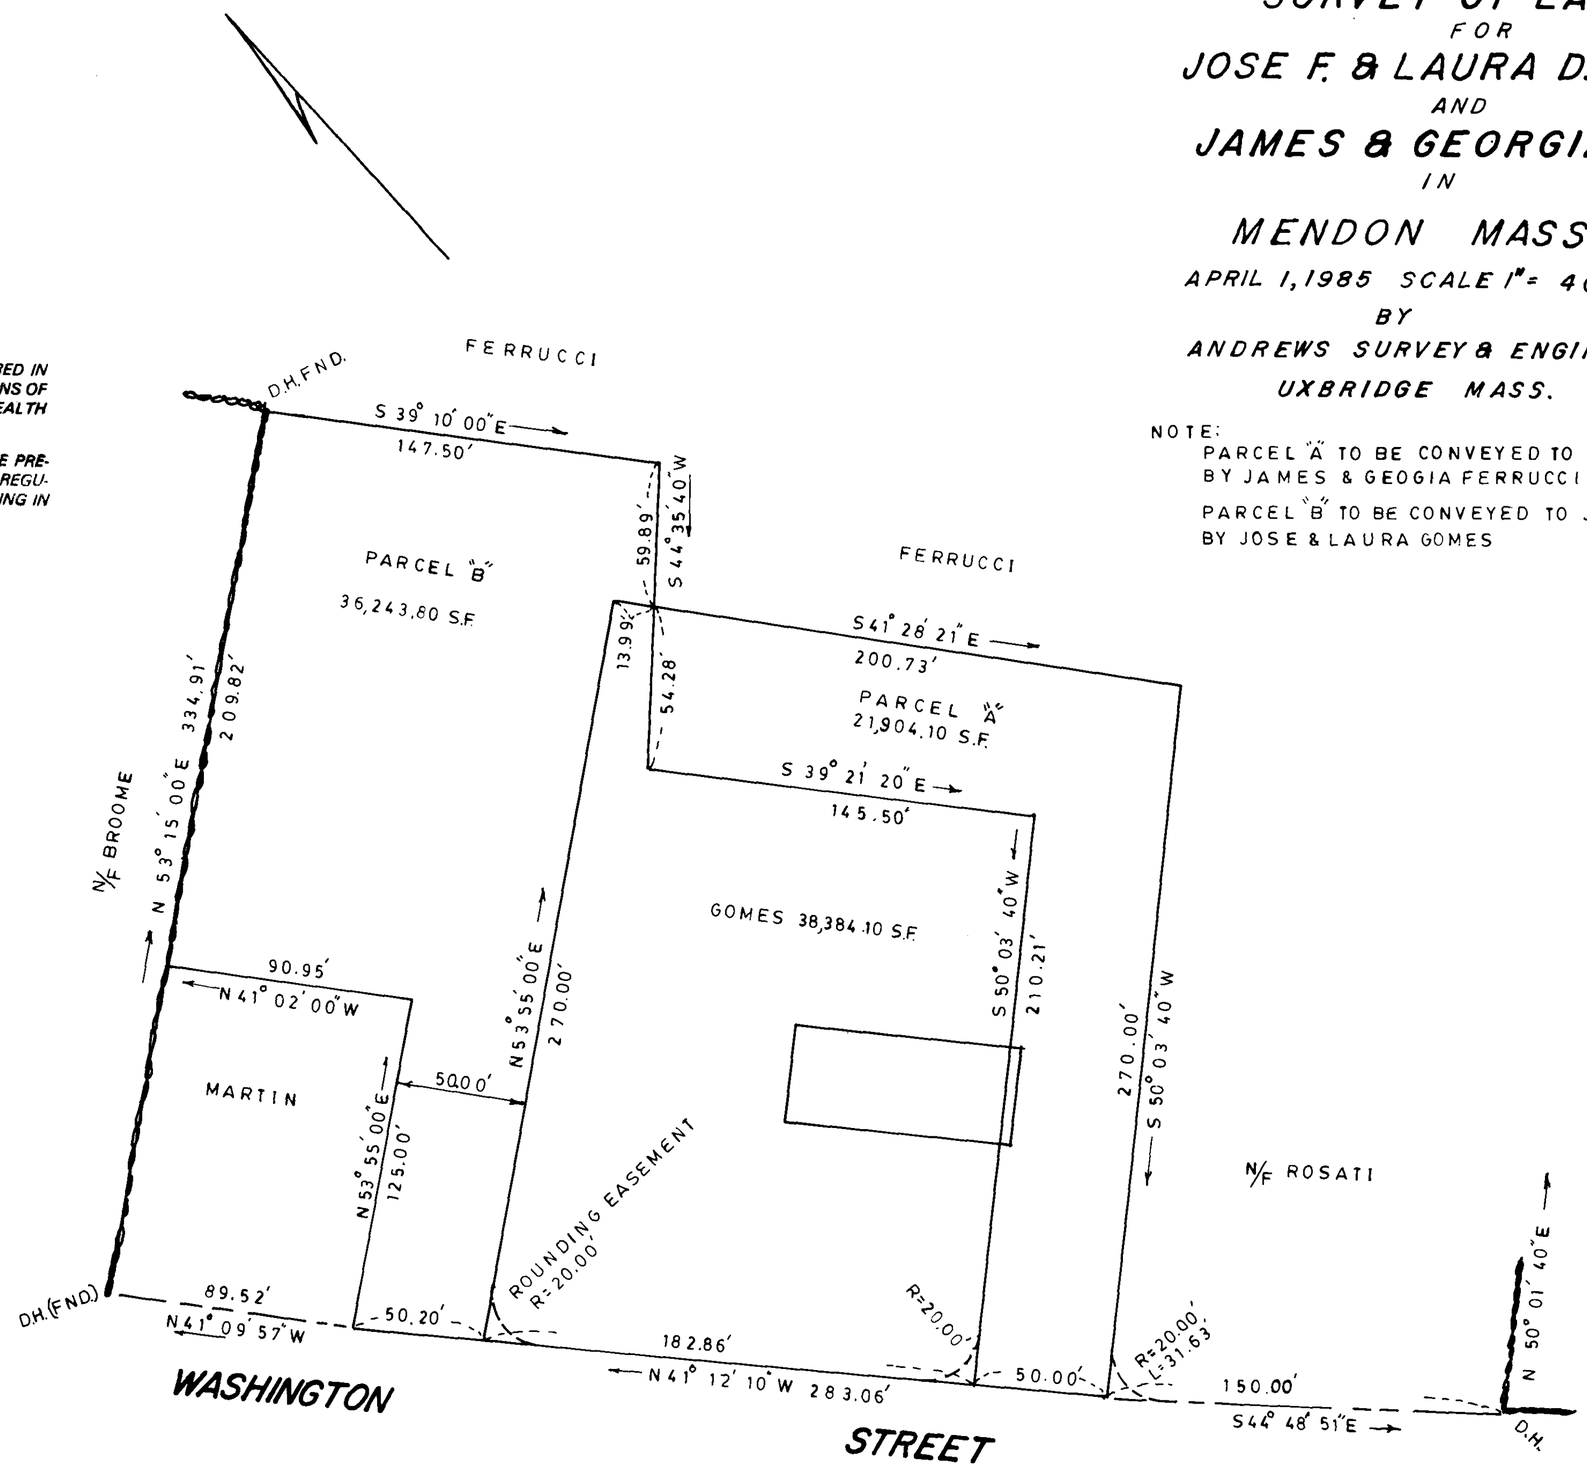

APPROVAL UNDER SUBDIVISION CONTROL NOT REQUIRED

MENDON PLANNING BOARD

Peter F Denton

Norman L Rogers

James F Ruhan

BEING A MAJORITY

DATE: 4-8-1985

WORCESTER DISTRICT REGISTRY OF DEEDS-WORCESTER, MA

PLAN BOOK 536 PLAN 9

Received JUN. 10, 1985

9 h 58 m A M

Sheet 1 of 1

ATTEST: Anthony J Vigliotta

Register

0 1 2 3

INCHES ON THE ORIGINAL PLAN