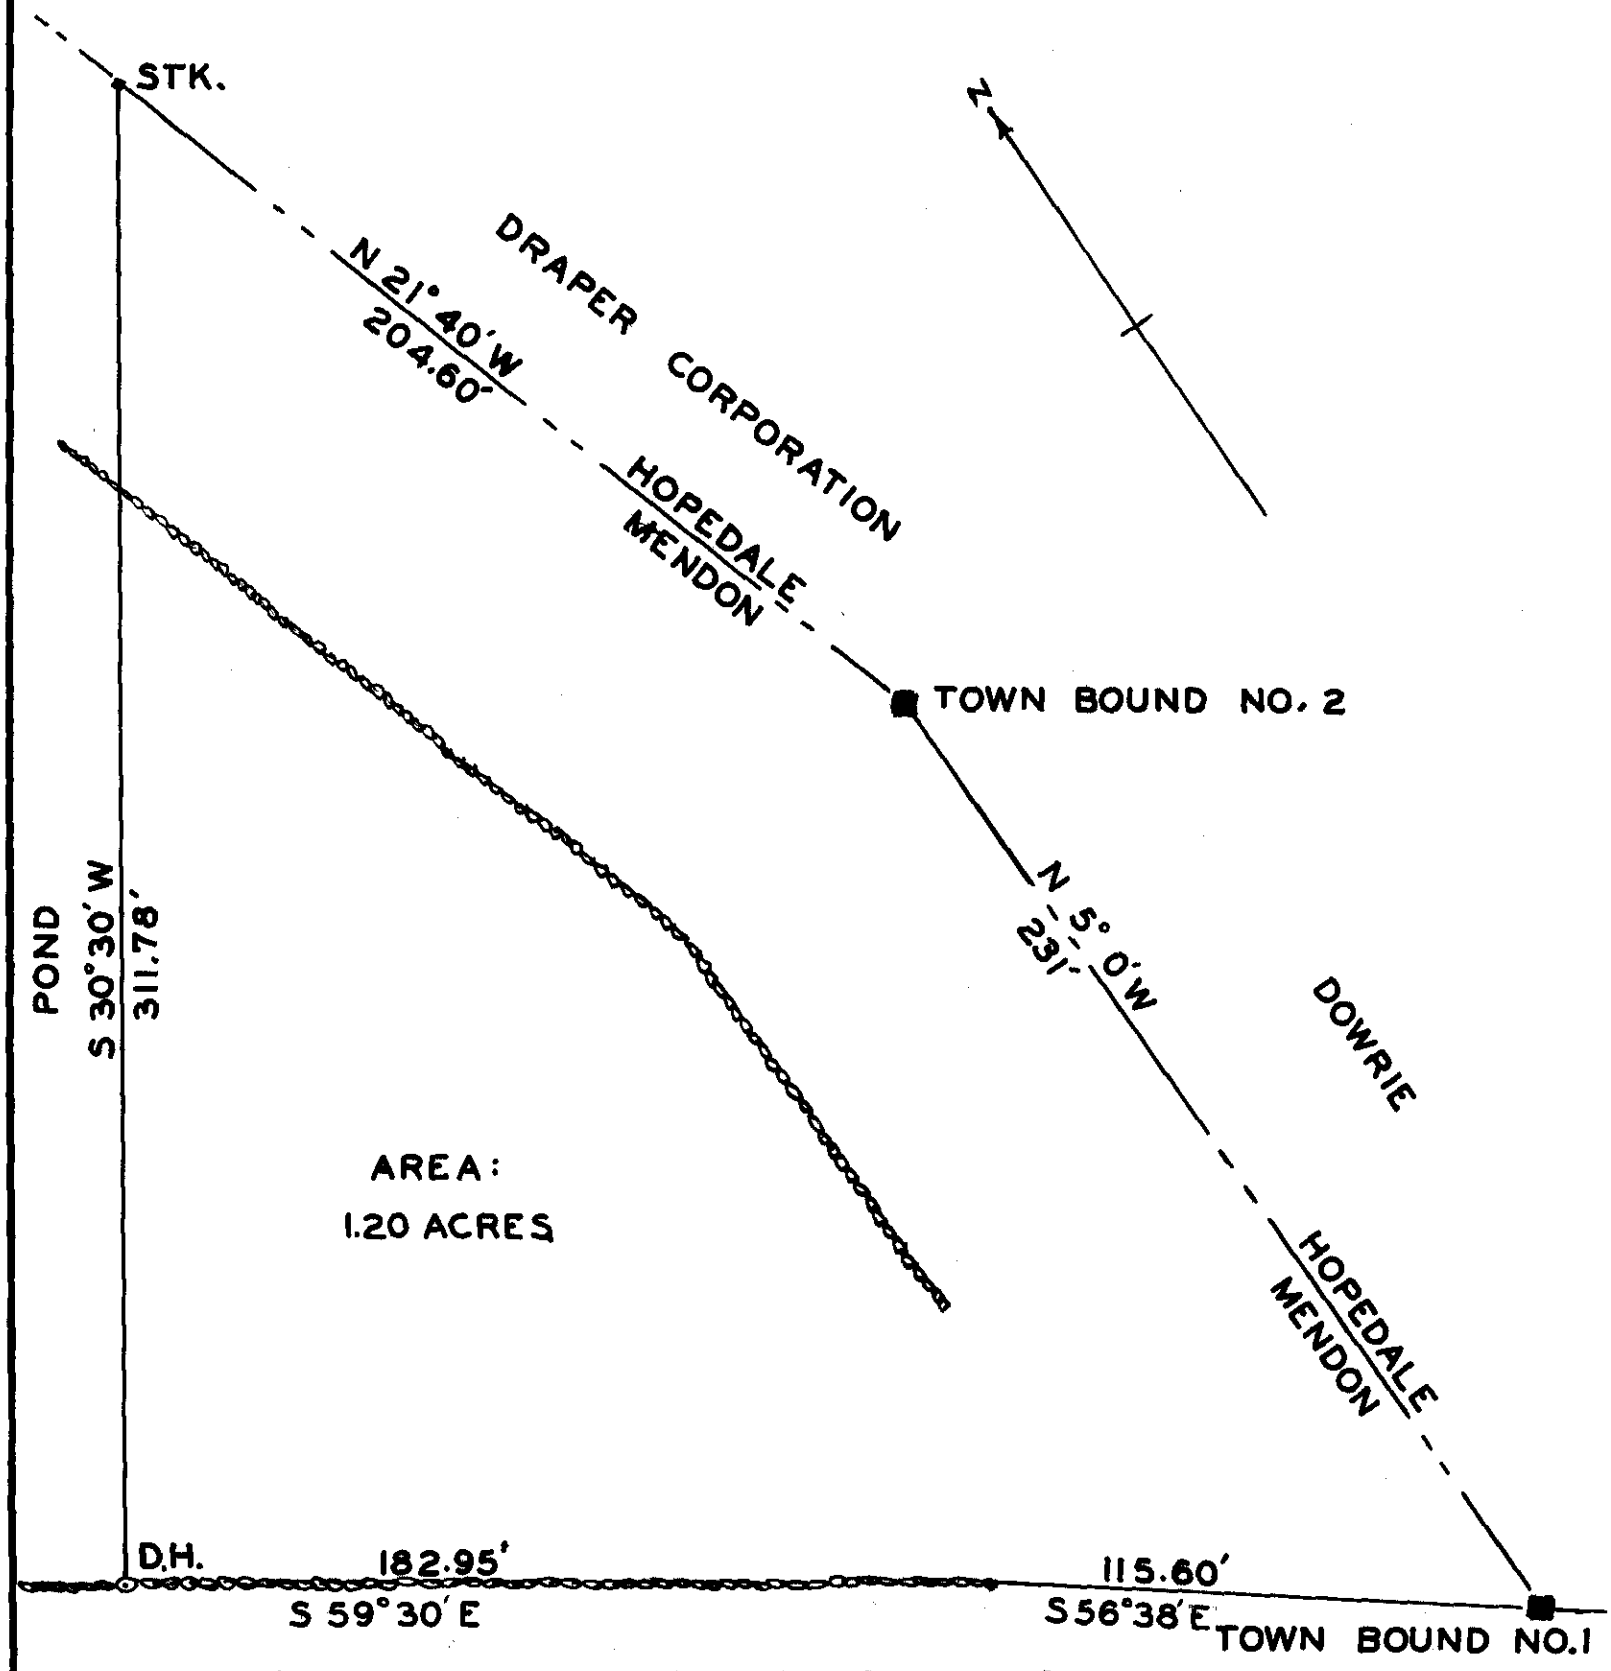

WORCESTER DISTRICT REGISTRY
OF DEEDS-WORCESTER, MA
PLAN BOOK 256 PLAN 14
Received JUN 1 1961
12 h 29 m P M
Sheet 1 of 1
ATTEST: [signature]
Register

LAND IN MENDON, MASS.
DEEDED TO
ROSALIE M. YANSKI
BY
ARTHUR V. POND ET. AL.

This plan does not require approval under subdivision control laws 5-28-61

SCALE: 1" = 40' JULY 29, 1953

SURVEY BY A. H. FITZGERALD

PLAN BY P. MAC NEVIN

NOV. 3, 1960

Harold Metcalf
Charles H. Wood
G. Arthur Small
Being Majority of Planning Board
Town of Mendon, Mass.

COMMONWEALTH OF MASSACHUSETTS
PERRY K. MACNEVIN
9724
REGISTERED LAND SURVEYOR

8-22-61