
WORCESTER DISTRICT REGISTRY
OF DEEDS-WORCESTER, MA

PLAN BOOK 321 PLAN 30
Received Sep 30 1968
9 h 00 m A M
Sheet 1 of 1
ATTEST:

Register

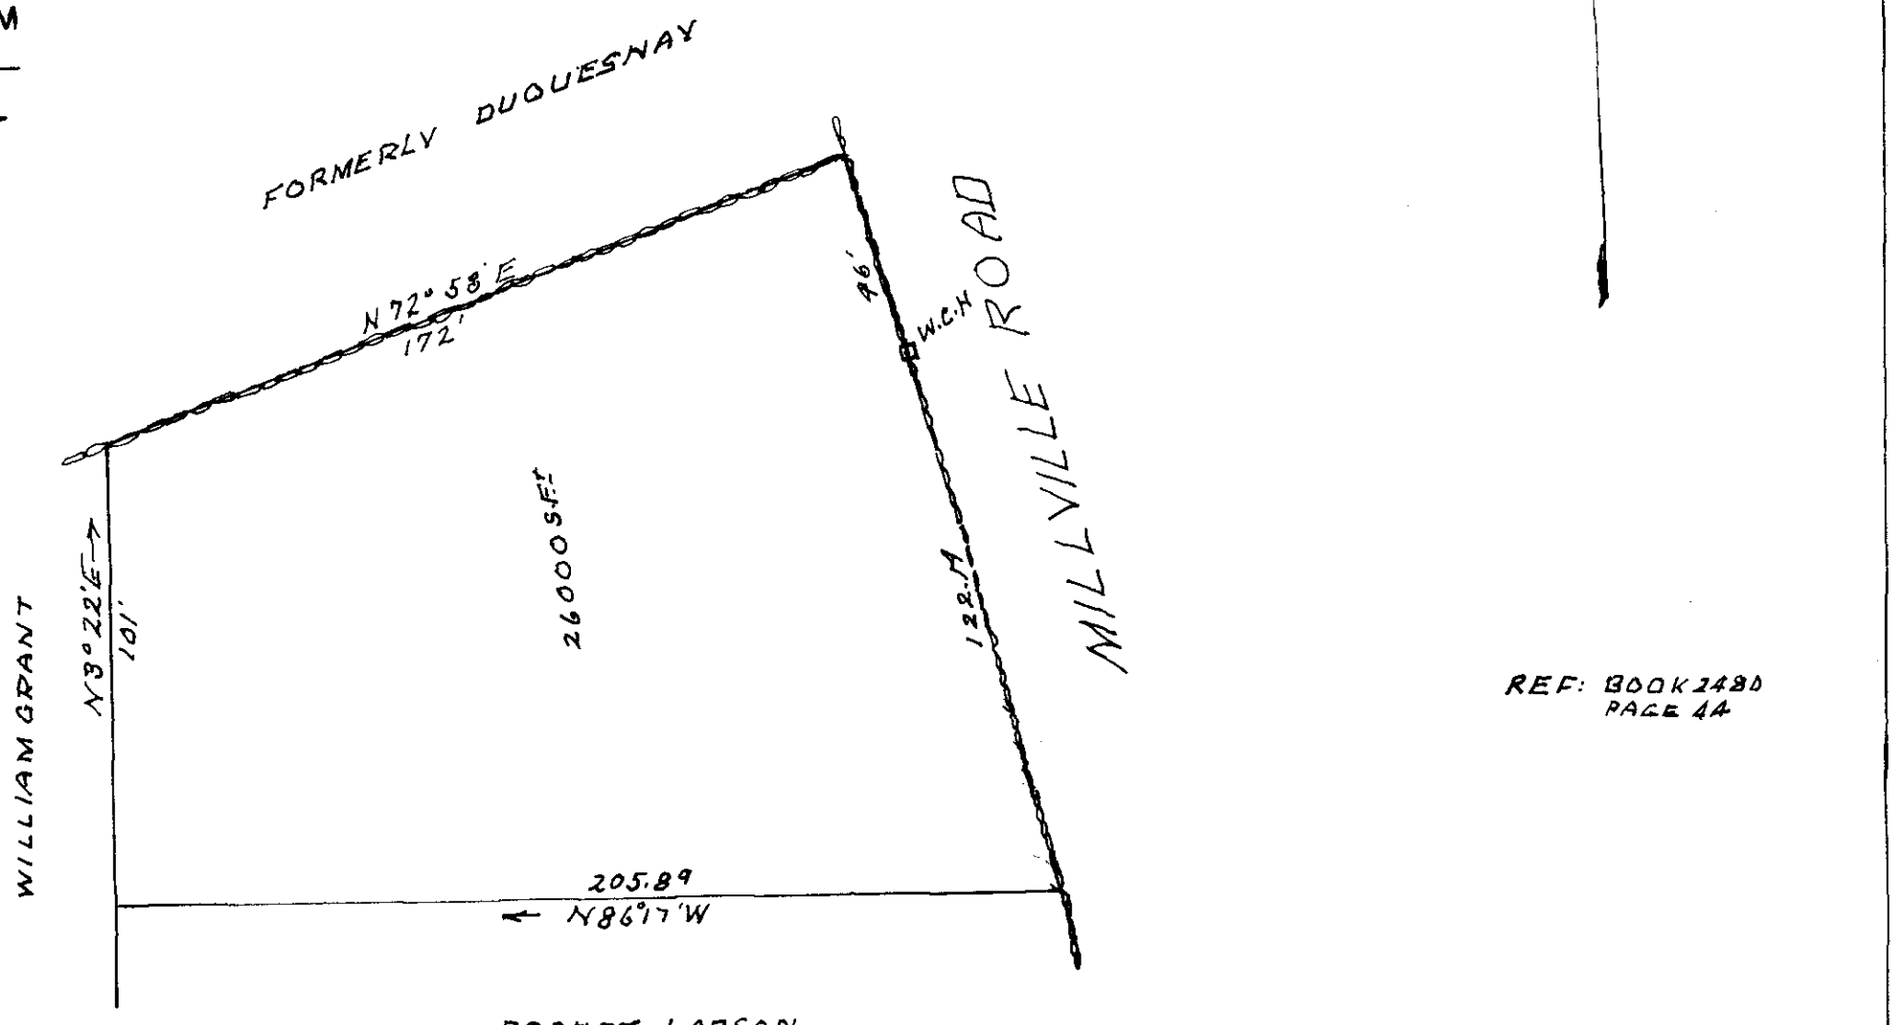

REF: BOOK 2480
PAGE 44

APPROVAL NOT REQUIRED UNDER THE SUBDIVISION CONTROL LAW.

PLANNING BOARD, MENDON, MASS.

Irene F. Hamilton

Donald E. Steele

Norman L. Rogers

Herbert P. Talbot

Date: 8-27-68

COMMONWEALTH OF MASSACHUSETTS
JOHN ROBERT ANDREWS JR.
REGISTERED LAND SURVEYOR

TOWN OF MENDON, MASS.
LAND OF WILLIAM GRANT
TO BE CONVEYED TO
ROBERT LARSON.
SCALE 1"=40'—JULY 13, 1968.

John R Andrews Jr
Surveyor