APPROVAL UNDER THE SUBDIVISION CONTROL LAW
NOT REQUIRED

MENDON PLANNING BOARD

Norman L Rogers

Gordon R Elwood

Richard Winston


BEING A MAJORITY

1/26/81
Date

I certify that this plan conforms to the rules and regulations of the Registers of Deeds.

Edward C. Shea R.L.S.

Dec 30, 1980
Date

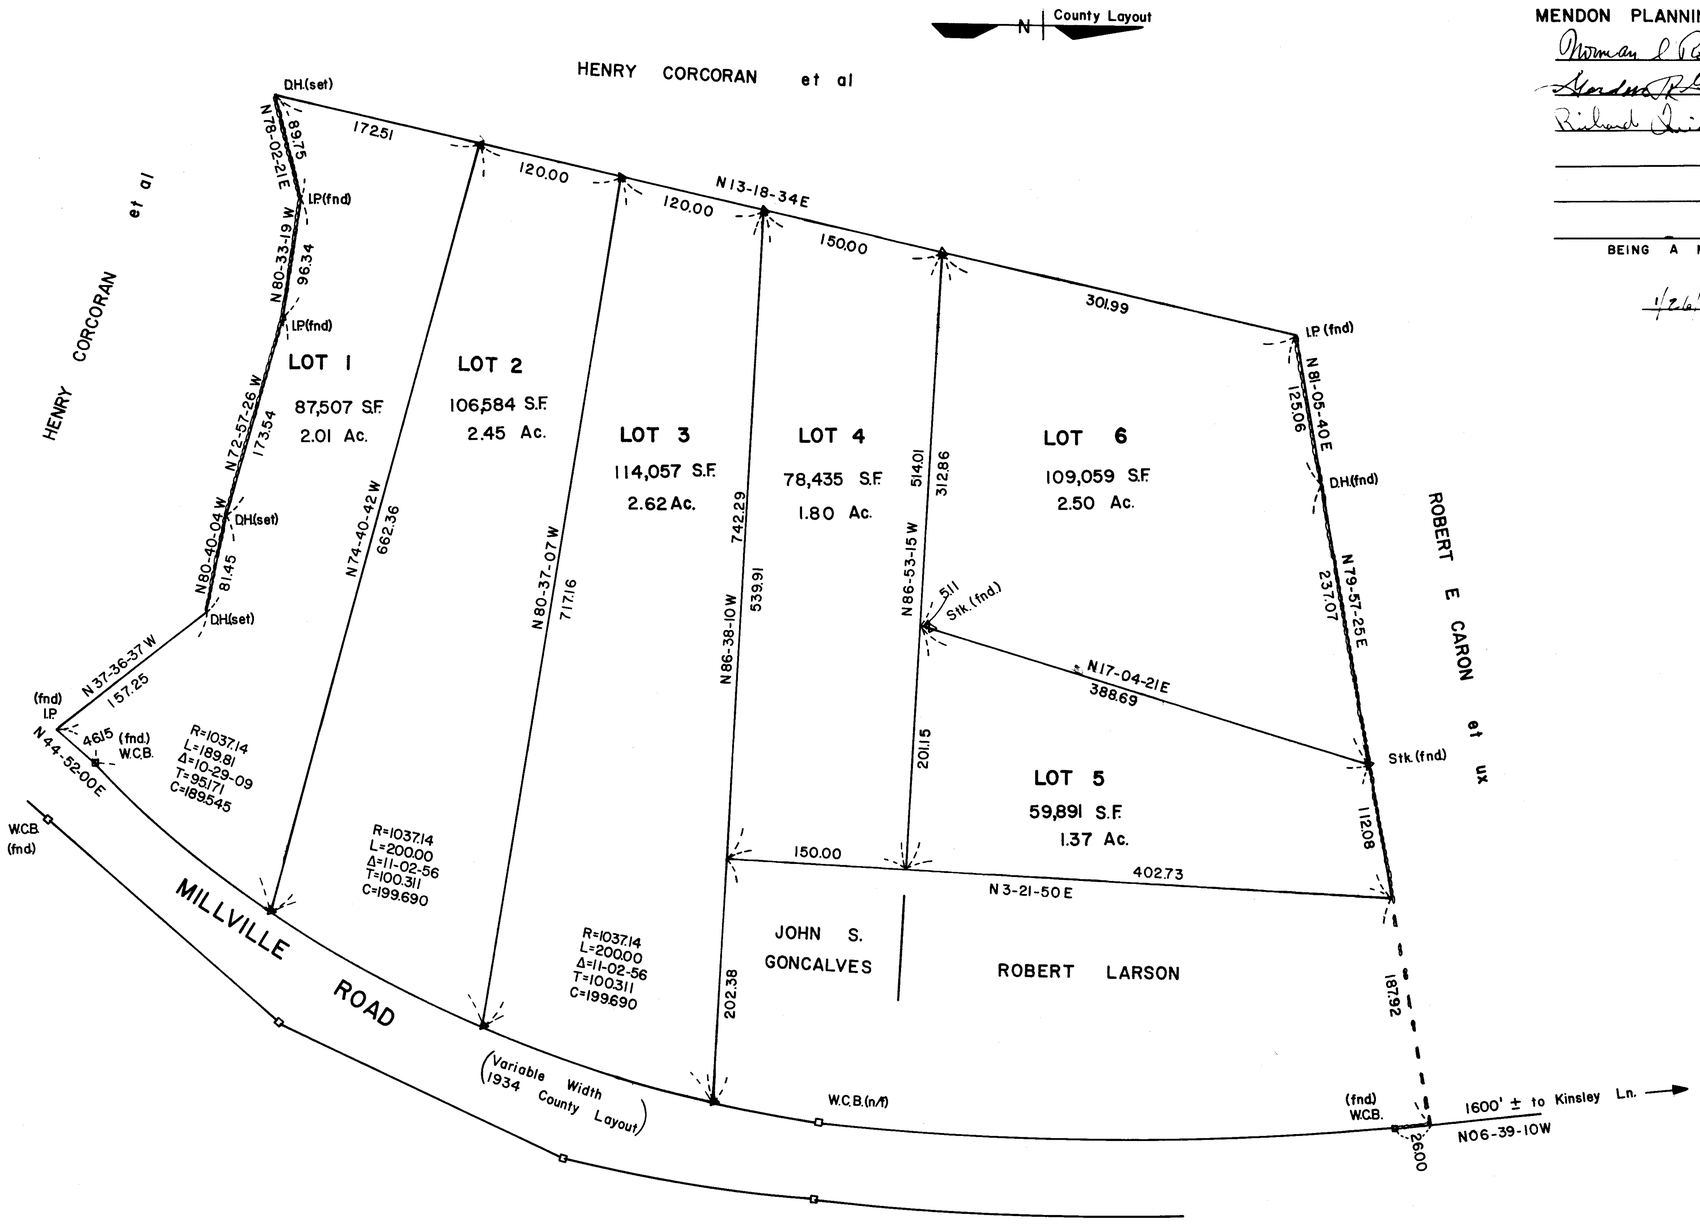

PLAN OF LAND

IN

MENDON, MASS.

OWNED BY

WILLIAM GRANT ESTATE

SCALE: 1"= 60' DECEMBER 12, 1980

SHEA ENGINEERING & SURVEYING COMPANY

MENDON, MASSACHUSETTS

COMMONWEALTH OF MASSACHUSETTS
EDWARD C SHEA
No. 20408
REGISTERED LAND SURVEYOR

Edward C. Shea

0 30 60 120 180

Note: 1. Δ – indicates stake set.

2. LOTS 4,5, AND 6 ARE NOT BUILDING LOTS BUT, FOR CONVEYANCE PURPOSES ONLY.

WORCESTER DISTRICT REGISTRY
OF DEEDS-WORCESTER, MA
PLAN BOOK 484 PLAN 31
Received Feb 27 1981
10 h 01 m A M
Sheet 1 of 1
ATTEST:
Register