
ROBERT E. JR. & LYNN B. CARON

JOHN & LUCINDA GONCALVES

LUCINDA GONCALVES

ROBERT E. JR. & LYNN B. CARON

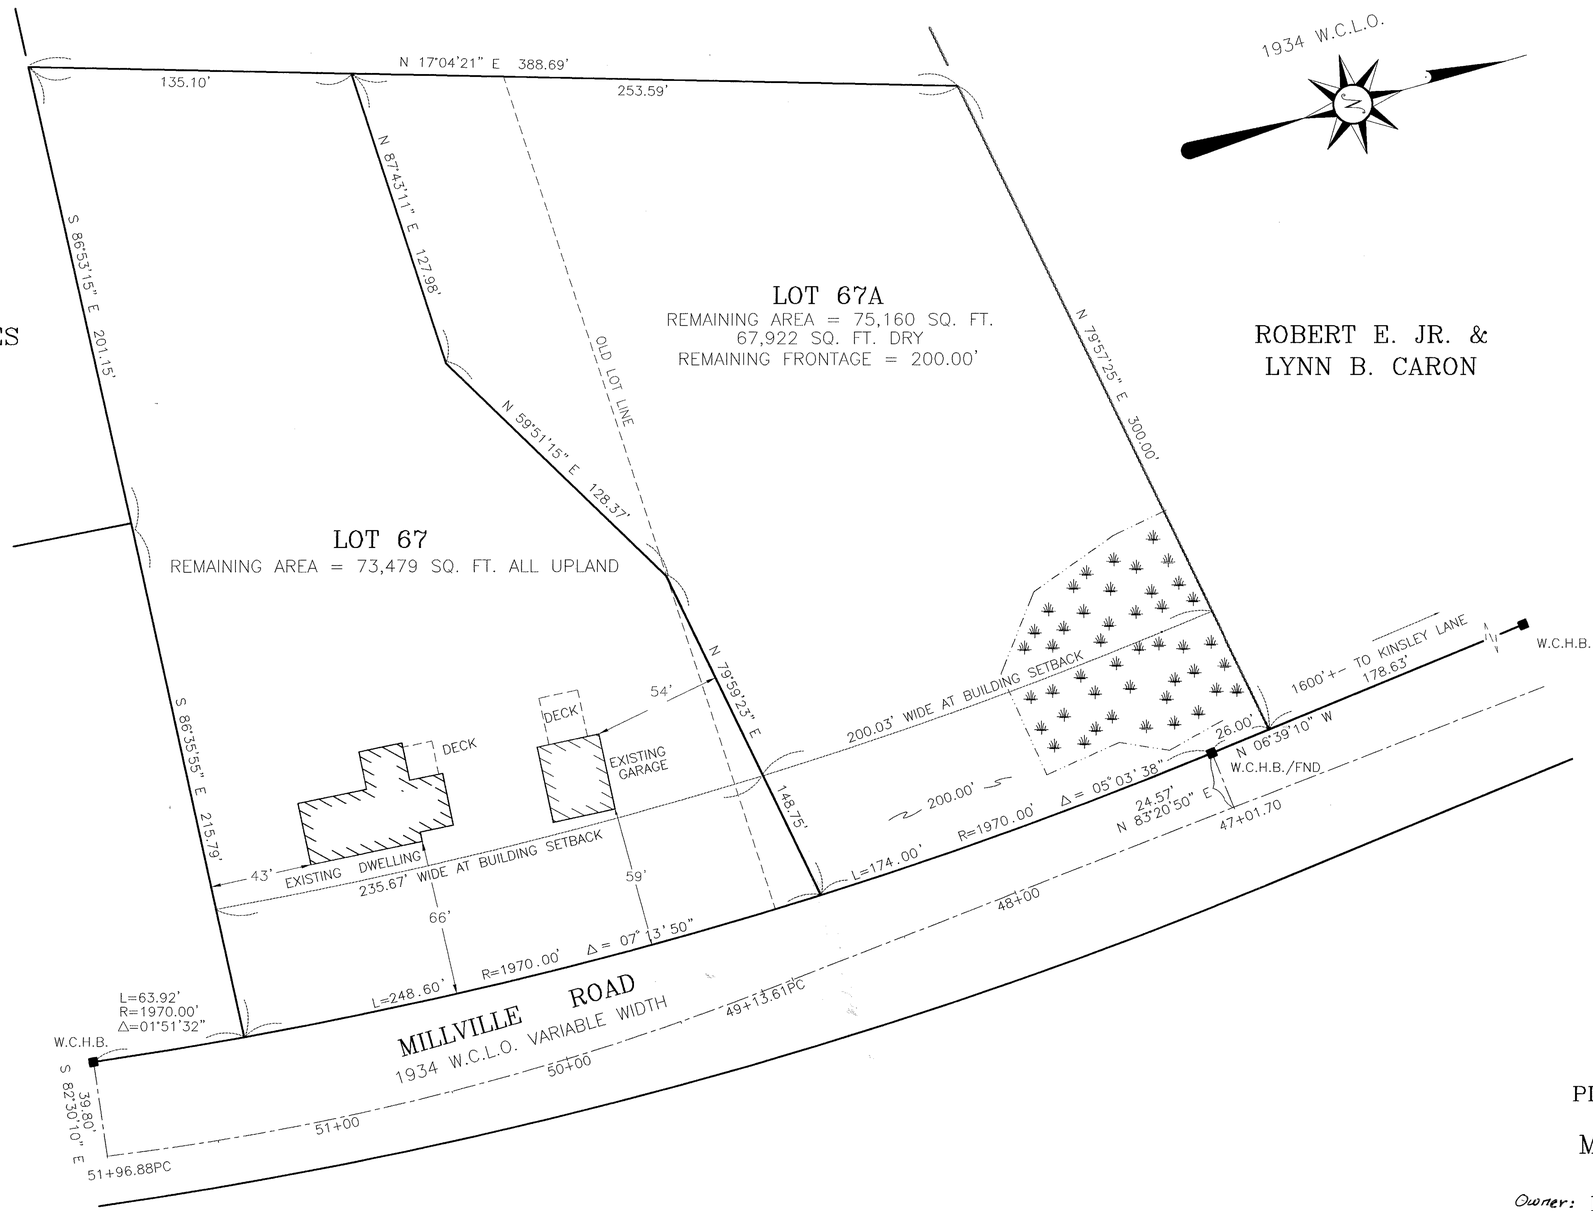

WORCESTER DISTRICT REGISTRY
OF DEEDS — WORCESTER, MA
PLAN BOOK 804 PLAN 109
Received 01-22-04
2 h 26 m PM
Sheet 1 of 1
With Doc. #
in BOOK PAGE
Fee $75.00
ATTEST: Anthony J. Vigliotti
Register

THIS PLAN WAS PREPARED IN ACCORDANCE WITH THE RULES AND REGULATIONS OF THE REGISTERS OF DEEDS.

COMMONWEALTH OF MASSACHUSETTS
FREDERICK LAPHAM, III
No. 32160
REGISTERED LAND SURVEYOR

Frederick Lapham III

DATE Jan. 9, 2004

MENDON PLANNING BOARD
APPROVAL UNDER THE SUBDIVISION CONTROL LAW NOT REQUIRED

Kathleen McCarthy-Davis
Peter I Denton
John J. Gaughan
Judith Roberts
Glenn Pelletier

January 14, 2004
DATE OF ENDORSEMENT

ZONING — RESIDENTIAL

SETBACKS
FRONT — 85' FROM CENTERLINE
SIDE — 20'
REAR — 20'

PLAN REFERENCE

PLAN BOOK 570 PLAN 121

DEED REFERENCE

BOOK 4662 PAGE 59
BOOK 4888 PAGE 50
BOOK 4888 PAGE 51
BOOK 7180 PAGE 238

PLAN OF LAND
IN
MENDON, MA.
PREPARED FOR
Owner: DANA LARSON
P.O. BOX 91 — MENDON, MA.
SCALE 1" = 30' DATE JAN. 9, 2004

0' 30' 60' 90'

Shea
ENGINEERING & SURVEYING INC.
76 UXBRIDGE ROAD — MENDON, MA. 01756
TEL. (508) 473-1163

03082

LARSON — MILLVILLE RD — MENDON